the sussexsign company

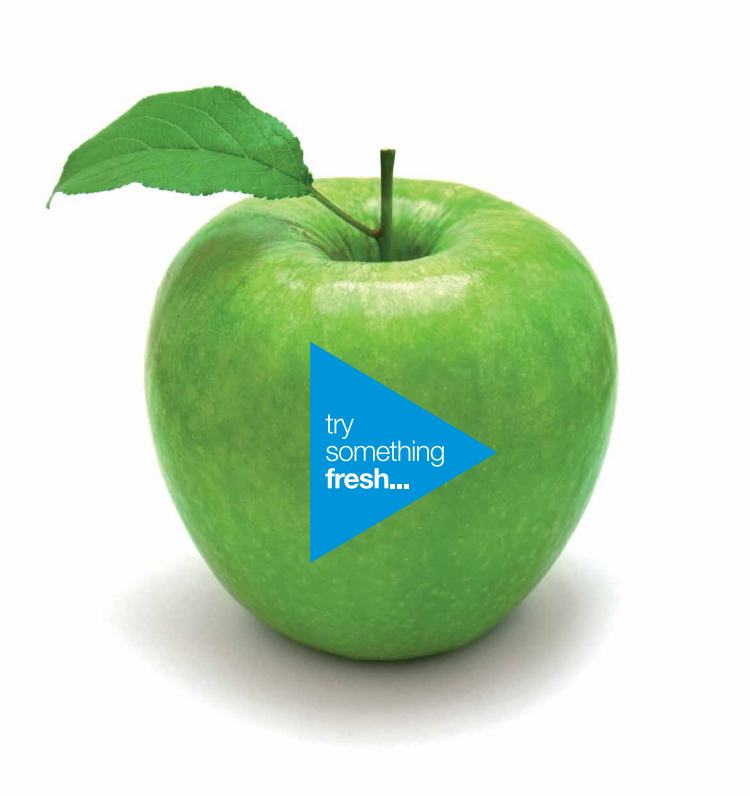

fresh
creative
sharp
ideas
results

Self Storage Space UK Ltd

Fascia Existing - Planning

Nice people to do business with...

ARUN DISTRICT COUNCIL BR/93/16/A

existing front exterior signage scheme - NOT TO SCALE



Colour reference

metamark M4 / M7	metamark M4 / M7	metamark M4 / M7
pantone	pantone	pantone

MATTE GLOSS

we make signs...

This visual is purely for illustrative purposes only and is not in any way deemed as accurate.
Photographs are susceptible to distortion and beyond our control.
The Sussex Sign Company cannot be held responsible for the production of an item based upon an artists' impression.

Client: Self Storage Space UK Ltd
File No: 35063_PLANNING
Drawn By: George.
Date: 05.04.16

Please notify The Sussex Sign Company of any errors before approving the artwork.

Specified colour references will be matched to a 90% accuracy. Samples available upon request.

sussexsigns.com

ARUN DISTRICT COUNCIL BR/93/16/A

existing front exterior signage scheme

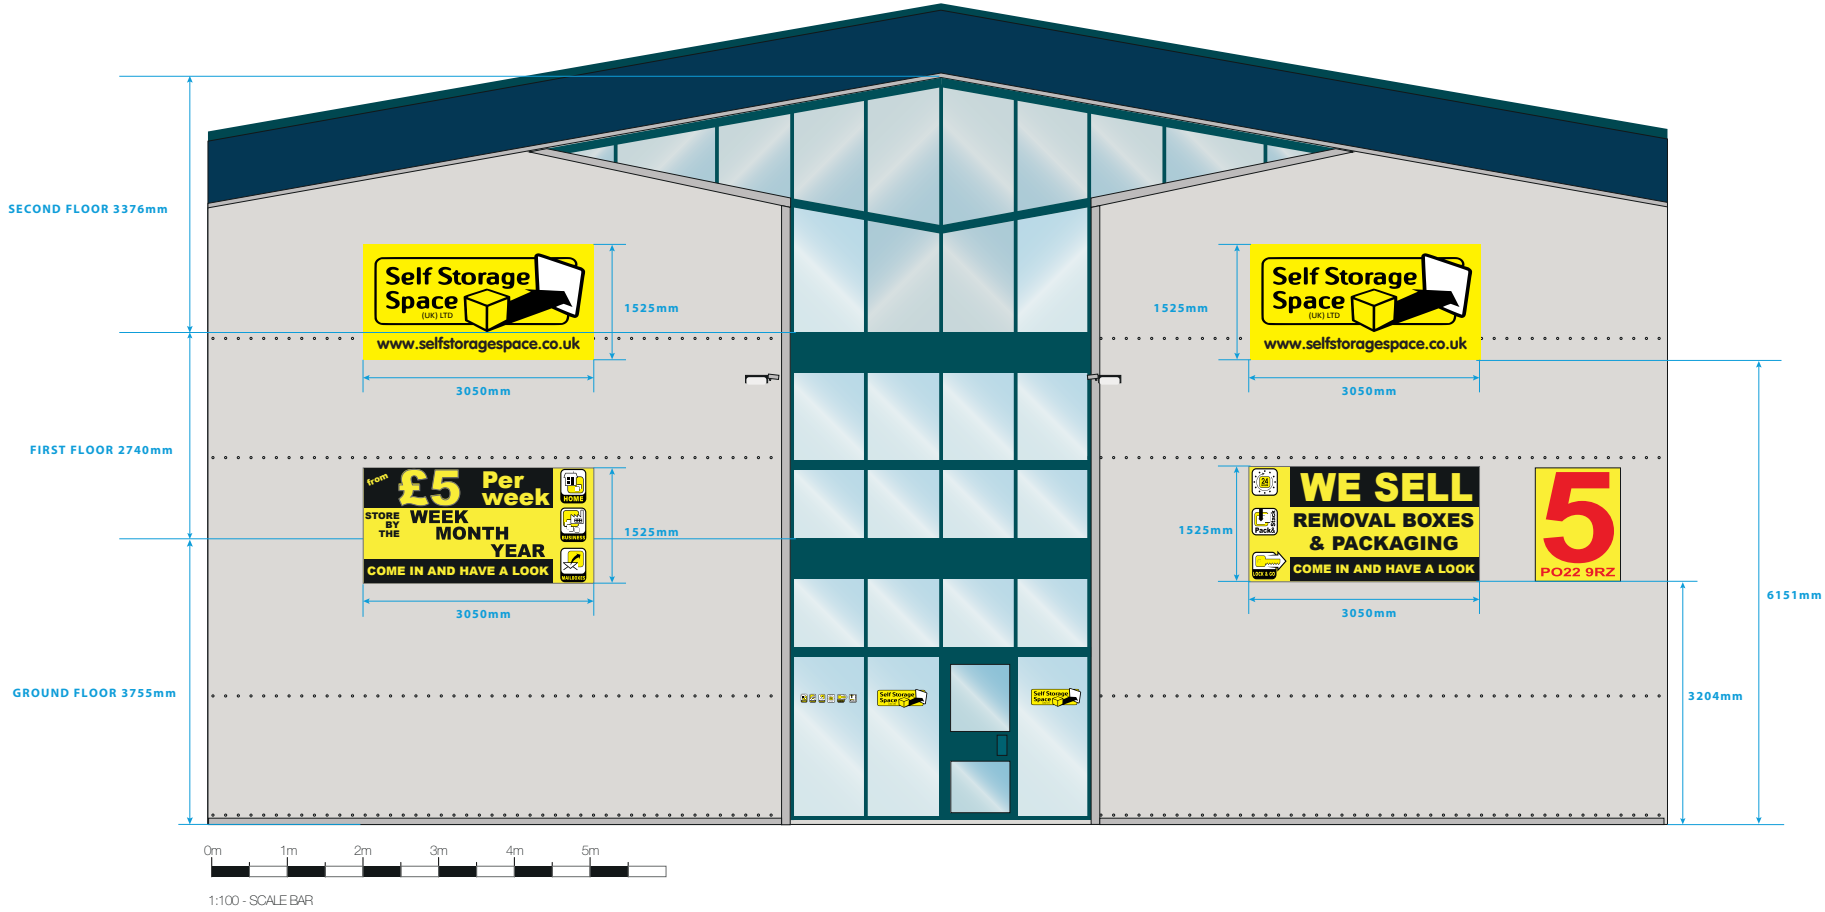

Sign Description
Existing signage, (NON Illuminated) 3mm thick aluminium composite panels 3050mm x 1525mm with a digitally printed and gloss laminate to face, riveted to the building.

Colour reference

metamark M4 / M7 | metamark M4 / M7 | metamark M4 / M7
pantone | pantone | pantone

MATTE GLOSS

Client: Self Storage Space UK Ltd
File No: 35063_PLANNING
Drawn By: George.
Date: 05.04.16

Please notify The Sussex Sign Company of any errors before approving the artwork.

Specified colour references will be matched to a 90% accuracy. Samples available upon request.

sussexsigns.com

we make signs...

ARUN DISTRICT COUNCIL BR/93/16/A

existing rear exterior signage scheme - NOT TO SCALE



Colour reference

metamark M4 / M7	metamark M4 / M7	metamark M4 / M7
pantone	pantone	pantone

MATTE GLOSS

we make signs...

This visual is purely for illustrative purposes only and is not in any way deemed as accurate.
Photographs are susceptible to distortion and beyond our control.
The Sussex Sign Company cannot be held responsible for the production of an item based upon an artists' impression.

Client: Self Storage Space UK Ltd
File No: 35063_PLANNING
Drawn By: George.
Date: 05.04.16

Please notify The Sussex Sign Company of any errors before approving the artwork.

Specified colour references will be matched to a 90% accuracy. Samples available upon request.

sussexsigns.com

ARUN DISTRICT COUNCIL BR/93/16/A

1995-2015

YEARS

the sussexsign company

the core of our
business, is helping
you **grow** yours...



The benefit of using
The Sussex Sign Company
is that we can help you
with all your requirements
from concept through to branding
and production.

No fuss, no hidden extra fees and
maintaining the integrity of your
corporate identity under one roof.

We Make It Happen

call us **today** for a consultation

w sussexsigns.com | **t** 01273 424900

Nice people to do business with...

ARUN DISTRICT COUNCIL BR/93/16/A