the sussexsign company

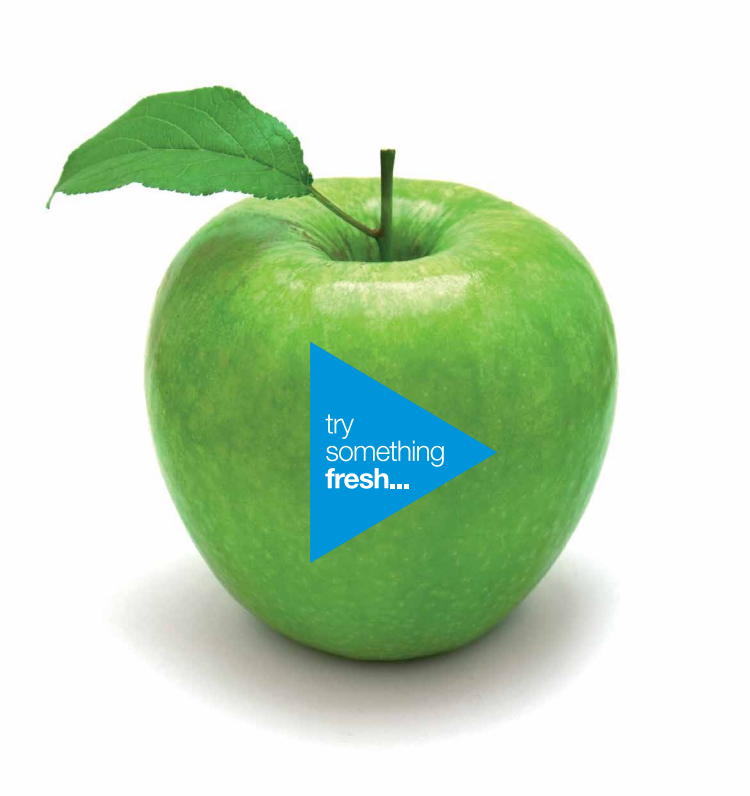

fresh
creative
sharp
ideas
results

Self Storage Space UK Ltd

Fascia Flex Face - Planning

Nice people to do business with...

ARUN DISTRICT COUNCIL BR/93/16/A

Self Storage Space, 5, Durban Road, Bognor Regis, West Sussex, PO22 9RZ



Sign location

we make signs...

ARUN DISTRICT COUNCIL BR/93/16/A

Site Plan shows area bounded by: 493620.75, 100473.31 493820.75, 100673.31 (at a scale of 1:1250) The representation of a road, track or path is no evidence of a right of way. The representation of features as lines is no evidence of a property boundary.

Produced on 6th Apr 2016 from the Ordnance Survey National Geographic Database and incorporating surveyed revision available at this date. Reproduction in whole or part is prohibited without the prior permission of Ordnance Survey. © Crown copyright 2016. Supplied by buyaplan.co.uk a licensed Ordnance Survey partner (100053143). Unique plan reference: #00112218-CD7F06

Ordnance Survey and the OS Symbol are registered trademarks of Ordnance Survey, the national mapping agency of Great Britain. Buy A Plan logo, pdf design and the buyaplan.co.uk website are Copyright © Pass Inc Ltd 2016

existing front exterior signage scheme - NOT TO SCALE



Colour reference

metamark M4 / M7	metamark M4 / M7	metamark M4 / M7
pantone	pantone	pantone

MATTE GLOSS

we make signs...

This visual is purely for illustrative purposes only and is not in any way deemed as accurate.
Photographs are susceptible to distortion and beyond our control.
The Sussex Sign Company cannot be held responsible for the production of an item based upon an artists' impression.

Client: Self Storage Space UK Ltd
File No: 35063_PLANNING
Drawn By: George.
Date: 05.04.16

Please notify The Sussex Sign Company of any errors before approving the artwork.

Specified colour references will be matched to a 90% accuracy. Samples available upon request.

sussexsigns.com

ARUN DISTRICT COUNCIL BR/93/16/A

existing front exterior signage scheme

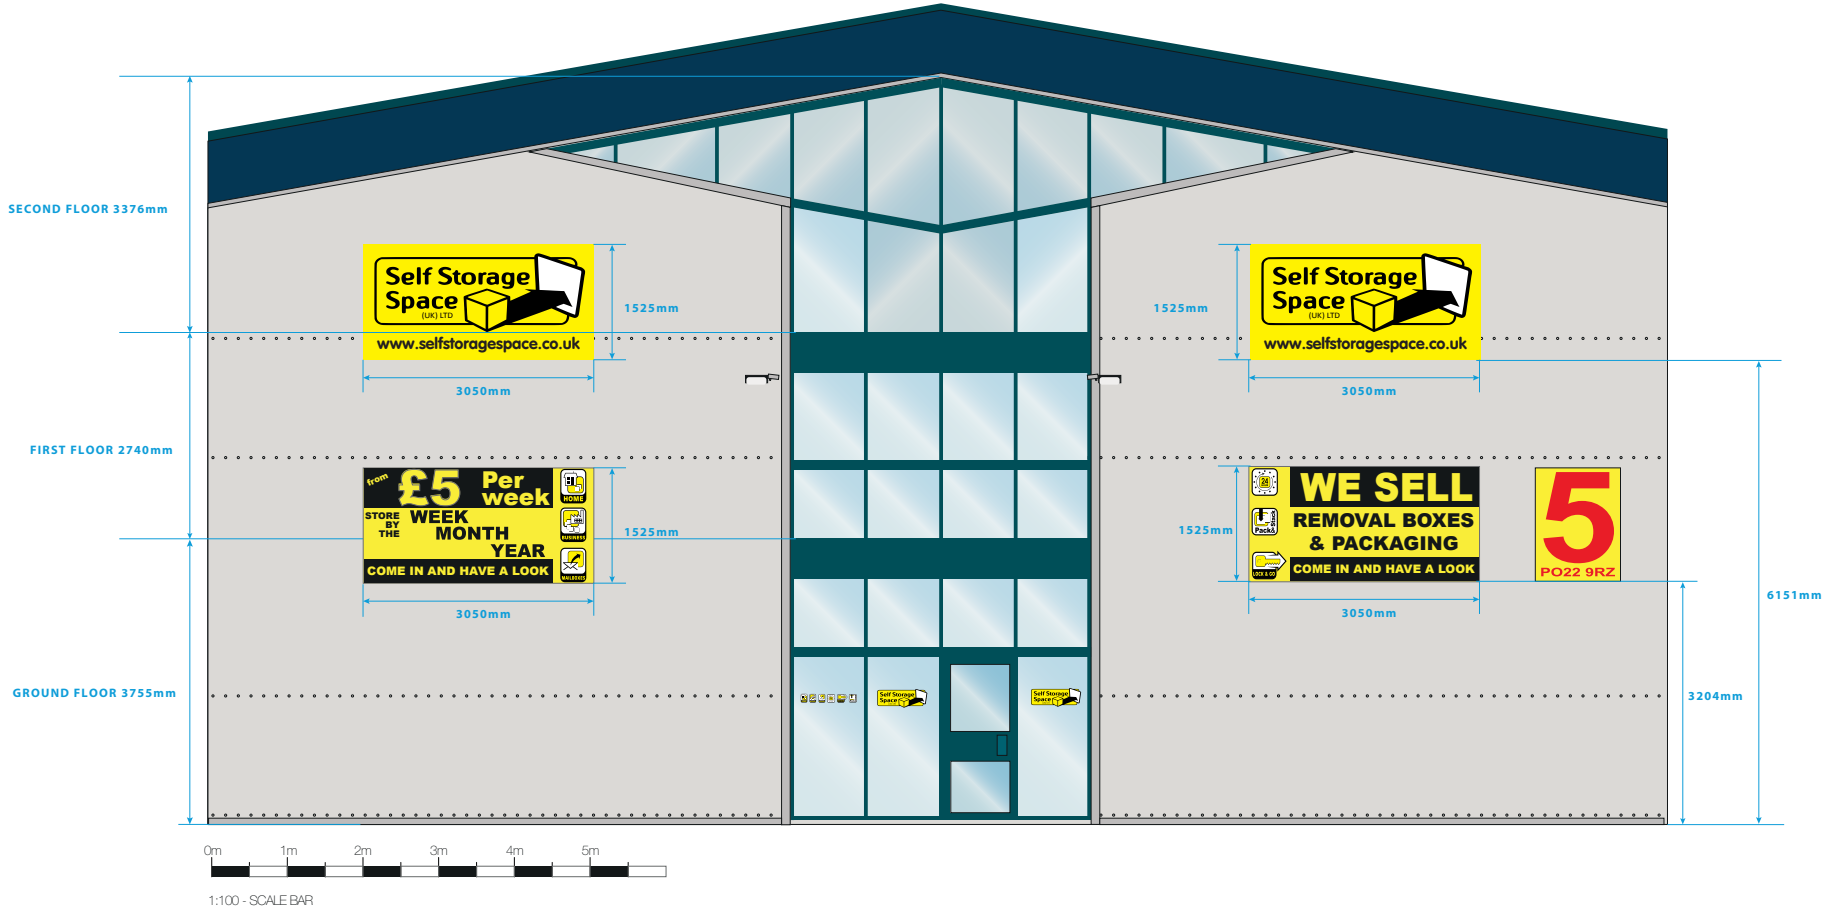

Colour reference

MATTE GLOSS

Sign Description
Existing signage, (NON Illuminated) 3mm thick aluminium composite panels 3050mm x 1525mm with a digitally printed and gloss laminate to face, riveted to the building.

Client: Self Storage Space UK Ltd
File No: 35063_PLANNING
Drawn By: George.
Date: 05.04.16

Please notify The Sussex Sign Company of any errors before approving the artwork.

Specified colour references will be matched to a 90% accuracy. Samples available upon request.

sussexsigns.com

we make signs...

ARUN DISTRICT COUNCIL BR/93/16/A

proposed front exterior signage scheme - NOT TO SCALE



Colour reference

metamark M4 / M7	metamark M4 / M7	metamark M4 / M7
pantone	pantone	pantone

MATTE GLOSS

we make signs...

This visual is purely for illustrative purposes only and is not in any way deemed as accurate.
Photographs are susceptible to distortion and beyond our control.
The Sussex Sign Company cannot be held responsible for the production of an item based upon an artists' impression.

Client: Self Storage Space UK Ltd
File No: 35063_PLANNING
Drawn By: George.
Date: 05.04.16

Please notify The Sussex Sign Company of any errors before approving the artwork.

Specified colour references will be matched to a 90% accuracy. Samples available upon request.

sussexsigns.com

ARUN DISTRICT COUNCIL BR/93/16/A

proposed exterior signage scheme

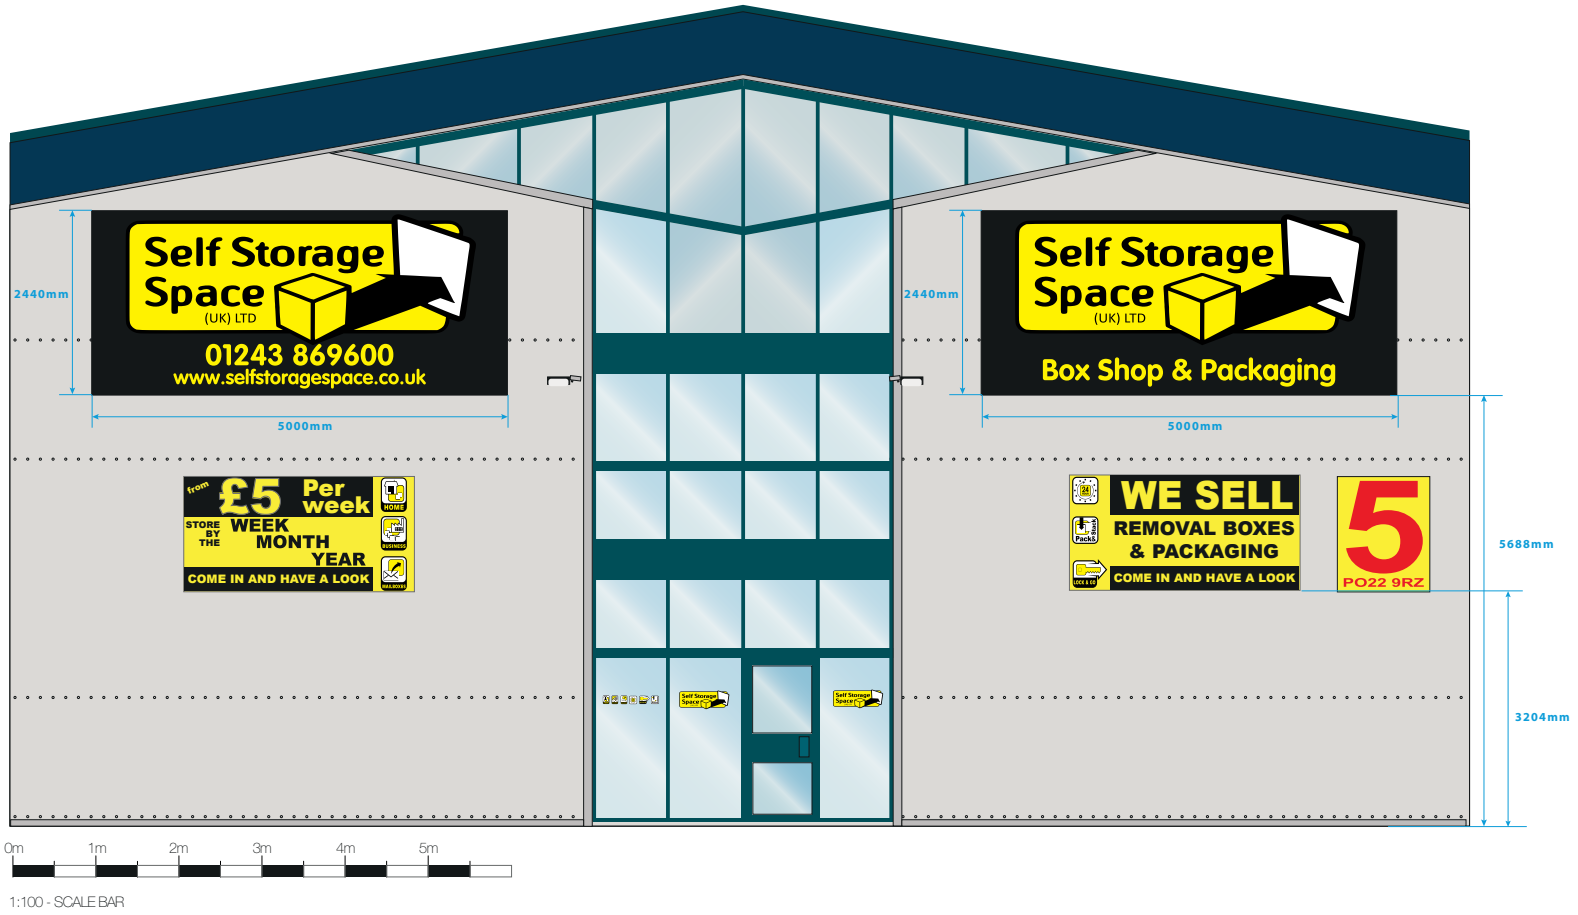

Colour reference

MATTE GLOSS

we make signs...

Sign Description

Single sided flexface sign box system 50mm depth. Non illuminated digitally printed flexface skin.
The system is front tensioning giving ease of access, full perimeter tensioning ensures wrinkle free skin. Size 5000mm x 2440mm.
Existing 3mm thick aluminium composite panels 3050mm x 1525mm Qty 3.

Quantities required 2

Client: Self Storage Space UK Ltd
File No: 35063_PLANNING
Drawn By: George.
Date: 05.04.16

Please notify The Sussex Sign Company of any errors before approving the artwork.

Specified colour references will be matched to a 90% accuracy. Samples available upon request.

sussexsigns.com

ARUN DISTRICT COUNCIL BR/93/16/A

proposed front exterior signage scheme

Overall size of proposed signage







Font dimensions of proposed signage







1:100 - SCALE BAR

Colour reference

metamark M4 / M7 | metamark M4 / M7 | metamark M4 / M7

pantone | pantone | pantone

MATTE GLOSS

we make signs...

Sign Description

Single sided flexface sign box system with 50mm depth. Non illuminated digitally printed flexface skin. The system is front tensioning giving ease of access, full perimeter tensioning ensures wrinkle free skin. Size 5000mm x 2440mm.

Quantities required 2

Client: Self Storage Space UK Ltd

File No: 35063_PLANNING

Drawn By: George.

Date: 05.04.16

Please notify The Sussex Sign Company of any errors before approving the artwork.

Specified colour references will be matched to a 90% accuracy. Samples available upon request.

sussexsigns.com

ARUN DISTRICT COUNCIL BR/93/16/A

existing rear exterior signage scheme - NOT TO SCALE



Colour reference

metamark M4 / M7	metamark M4 / M7	metamark M4 / M7
pantone	pantone	pantone

MATTE GLOSS

we make signs...

This visual is purely for illustrative purposes only and is not in any way deemed as accurate.
Photographs are susceptible to distortion and beyond our control.
The Sussex Sign Company cannot be held responsible for the production of an item based upon an artists' impression.

Client: Self Storage Space UK Ltd
File No: 35063_PLANNING
Drawn By: George.
Date: 05.04.16

Please notify The Sussex Sign Company of any errors before approving the artwork.

Specified colour references will be matched to a 90% accuracy. Samples available upon request.

sussexsigns.com

ARUN DISTRICT COUNCIL BR/93/16/A

proposed rear exterior signage scheme

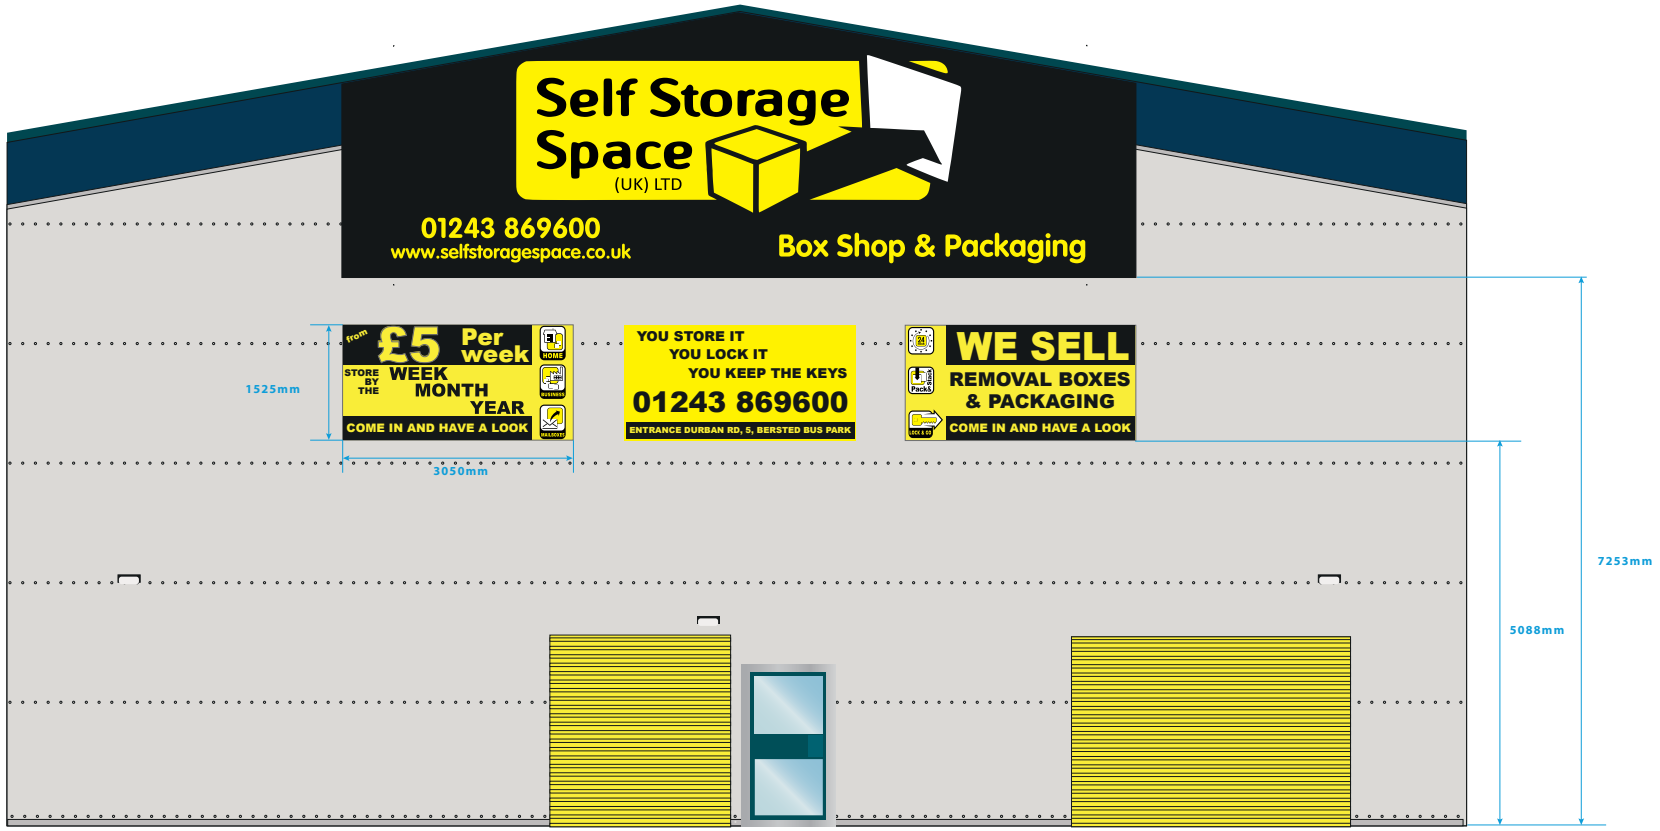



1:100 - SCALE BAR

Colour reference

metamark M4 / M7 | metamark M4 / M7 | metamark M4 / M7

pantone | pantone | pantone

MATTE GLOSS

we make signs...

Sign Description

Single sided flexface sign box system with 200mm depth shaped to below the apex. Digitally printed flexface skin.
LED illuminated - 450 Lumens per square metre. The system is front tensioning giving ease of access, full perimeter tensioning ensures wrinkle free skin.
Size 10500mm x 3500mm.
Existing 3mm thick alluminium composite panels (Qty 3). Dimensions 3050mm x 1525mm.

Quantities required 1

Client: Self Storage Space UK Ltd
File No: 35063_PLANNING
Drawn By: George.
Date: 05.04.16

Please notify The Sussex Sign Company of any errors before approving the artwork.

Specified colour references will be matched to a 90% accuracy. Samples available upon request.

sussexsigns.com

ARUN DISTRICT COUNCIL BR/93/16/A

proposed rear exterior signage scheme - NOT TO SCALE



Colour reference

metamark M4 / M7 | metamark M4 / M7 | metamark M4 / M7

pantone | pantone | pantone

MATTE GLOSS

we make signs...

This visual is purely for illustrative purposes only and is not in any way deemed as accurate.
Photographs are susceptible to distortion and beyond our control.
The Sussex Sign Company cannot be held responsible for the production of an item based upon an artists' impression.

Client: Self Storage Space UK Ltd
File No: 35063_PLANNING
Drawn By: George.
Date: 05.04.16

Please notify The Sussex Sign Company of any errors before approving the artwork.

Specified colour references will be matched to a 90% accuracy. Samples available upon request.

sussexsigns.com

ARUN DISTRICT COUNCIL BR/93/16/A

proposed rear exterior signage scheme





1:100 - SCALE BAR

Colour reference

metamark M4 / M7 | metamark M4 / M7 | metamark M4 / M7

pantone | pantone | pantone

MATTE GLOSS

we make signs...

Sign Description

Single sided flexface sign box system with 200mm depth shaped to below the apex. Digitally printed flexface skin.
LED illuminated - 450 Lumens per square metre. The system is front tensioning giving ease of access, full perimeter tensioning ensures wrinkle free skin.
Size 10500mm x 3500mm.

Quantities required 1

Client: Self Storage Space UK Ltd
File No: 35063_PLANNING
Drawn By: George.
Date: 05.04.16

Please notify The Sussex Sign Company of any errors before approving the artwork.

Specified colour references will be matched to a 90% accuracy. Samples available upon request.

sussexsigns.com

ARUN DISTRICT COUNCIL BR/93/16/A

1995-2015

YEARS

the sussexsign company

the core of our
business, is helping
you **grow** yours...



The benefit of using
The Sussex Sign Company
is that we can help you
with all your requirements
from concept through to branding
and production.

No fuss, no hidden extra fees and
maintaining the integrity of your
corporate identity under one roof.

We Make It Happen

call us **today** for a consultation

w sussexsigns.com | **t** 01273 424900

Nice people to do business with...

ARUN DISTRICT COUNCIL BR/93/16/A