



Planning and Development Services
Arun District Council
Arun Civic Centre
Maltravers Road
Littlehampton
West Sussex
BN17 5LF

Developer Services
Southern Water
Sparrowgrove House
Sparrowgrove
Otterbourne
Hampshire
SO21 2SW

Your Ref

BR/93/18/PL

Our Ref

PLAN-025172

Date

09/11/2018

Dear Sirs,

Proposal: Single storey pitch roof side extension, flat roof rear extension with replacement of existing garage with 2 No. metal storage containers on a concrete slab with access ramps.

Site: Clubhouse & Grounds, Hampshire Avenue, Bognor Regis, PO21 5JH.
BR/93/18/PL

Thank you for your letter of 19/10/2018

Please find attached a plan of the sewer records showing the approximate position of a public foul rising main crossing the site. The exact position of the public sewers must be determined on site by the applicant before the layout of the proposed development is finalised.

Please note:

No development or new tree planting should be located within 4 metres either side of the external edge of the public foul rising main and all existing infrastructure should be protected during the course of construction works.

No new soakaways should be located within 5 metres of a public sewer.

Due to changes in legislation that came in to force on 1st October 2011 regarding the future ownership of sewers it is possible that a sewer now deemed to be public could be crossing the above property. Therefore, should any sewer be found during construction works, an investigation of the sewer will be required to ascertain its condition, the number of properties served, and potential means of access before any further works commence on site. The applicant is advised to discuss the matter

further with Southern Water, Sparrowgrove House, Sparrowgrove, Otterbourne, Hampshire SO21 2SW ([REDACTED]) or www.southernwater.co.uk".

Southern Water requires a formal application for a connection to the public foul sewer to be made by the applicant or developer. We request that should this application receive planning approval, the following informative is attached to the consent:

A formal application for connection to the public sewerage system is required in order to service this development, please contact Southern Water, Sparrowgrove House, Sparrowgrove, Otterbourne, Hampshire SO21 2SW ([REDACTED]) or www.southernwater.co.uk. Please read our New Connections Services Charging Arrangements documents which has now been published and is available to read on our website via the following link <https://beta.southernwater.co.uk/infrastructure-charges>


The Council's Building Control officers or technical staff should be asked to comment on the adequacy of soakaways to dispose of surface water from the proposed development.

Yours sincerely,



Luis Silva
Developer Services

SOUTHERN WATER

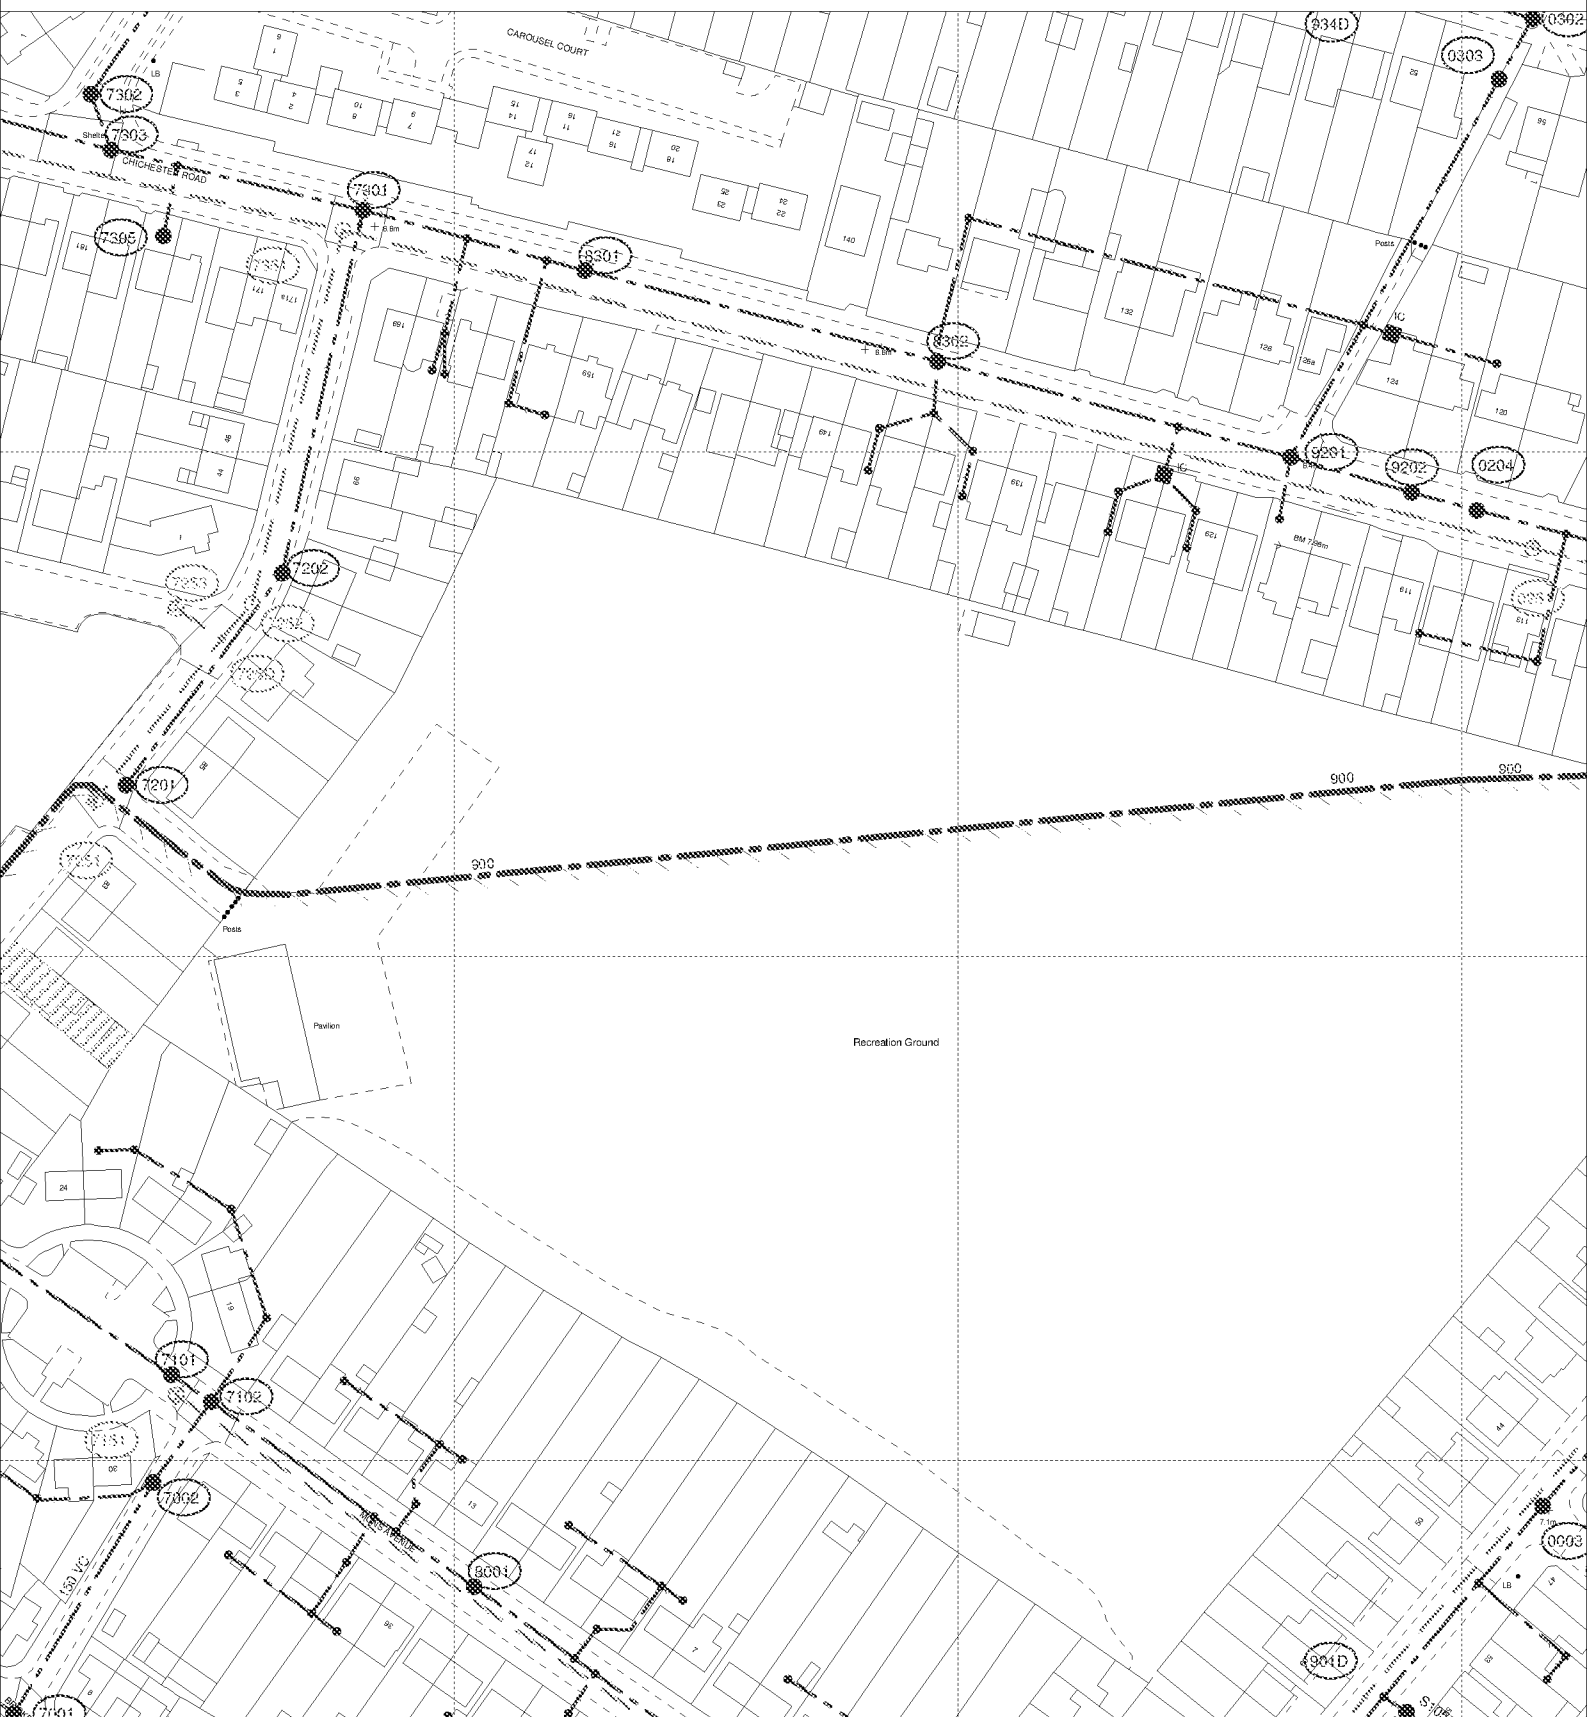

The positions of pipes shown on this plan are believed to be correct, but Southern Water Services Ltd accept no responsibility in the event of inaccuracy. The actual positions should be determined on site.

Based upon Ordnance Survey Digital Data with the permission of the controller of H.M.S.O. Crown Copyright Reserved Licence No. WU 298530

O.S. REF: SU9200SE

Scale: 1:1500

Screen Print

WARNING: BAC pipes are constructed of Bonded Asbestos Cement

WARNING: Unknown (UNK) materials may include Bonded Asbestos Cement

ARUN DISTRICT COUNCIL BR/93/18/PL



Printed By: reddyma

Date: 2-11-2018

Southern Water MapGuide Browser

Requested By: