NOTE
DO NOT SCALE FROM THIS DRAWING EXCEPT FOR PLANNING PURPOSES.

ALL DIMENSIONS TO BE CHECKED ON SITE PRIOR TO COMMENCEMENT OF WORK. ALL DIMENSIONS RELATING TO SUB-CONTRACTORS SUPPLIERS WORK MUST BE CHECKED AND AGREED BETWEEN THE GENERAL CONTRACTOR, THE SUB-CONTRACTOR(S) AND / OR SUPPLIER ALL DIMENSIONS ARE IN MILLIMETRES. ALL WORKS OR MATERIALS INDICATED ON THE DRAWING ARE TO BE TO THE LATEST BRITISH STANDAR AND ARE TO BE CARRIED OUT IN ACCORDANCE WITH THE RELEVANT CODES OF PRACTICE OR RECOGNISED TRADE ASSOCIATI RECOMMENDATIONS AND PUBLICATIONS.
THIS DRAWING TO BE READ IN CONJUNCTION WITH ALL RELEVANT DRAWINGS AND SPECIFICATIONS OF OTHER CONSULTANTS.

ANY DISCREPANCIES TO BE BROUGHT TO THE ATTENTION OF the UNIVERSITY of CHICHESTER. IF IN DOUBT ASK.

© THIS DRAWING IS THE COPYRIGHT OF the UNIVERSITY of CHICHESTER.

APPR	DATE	STATUS

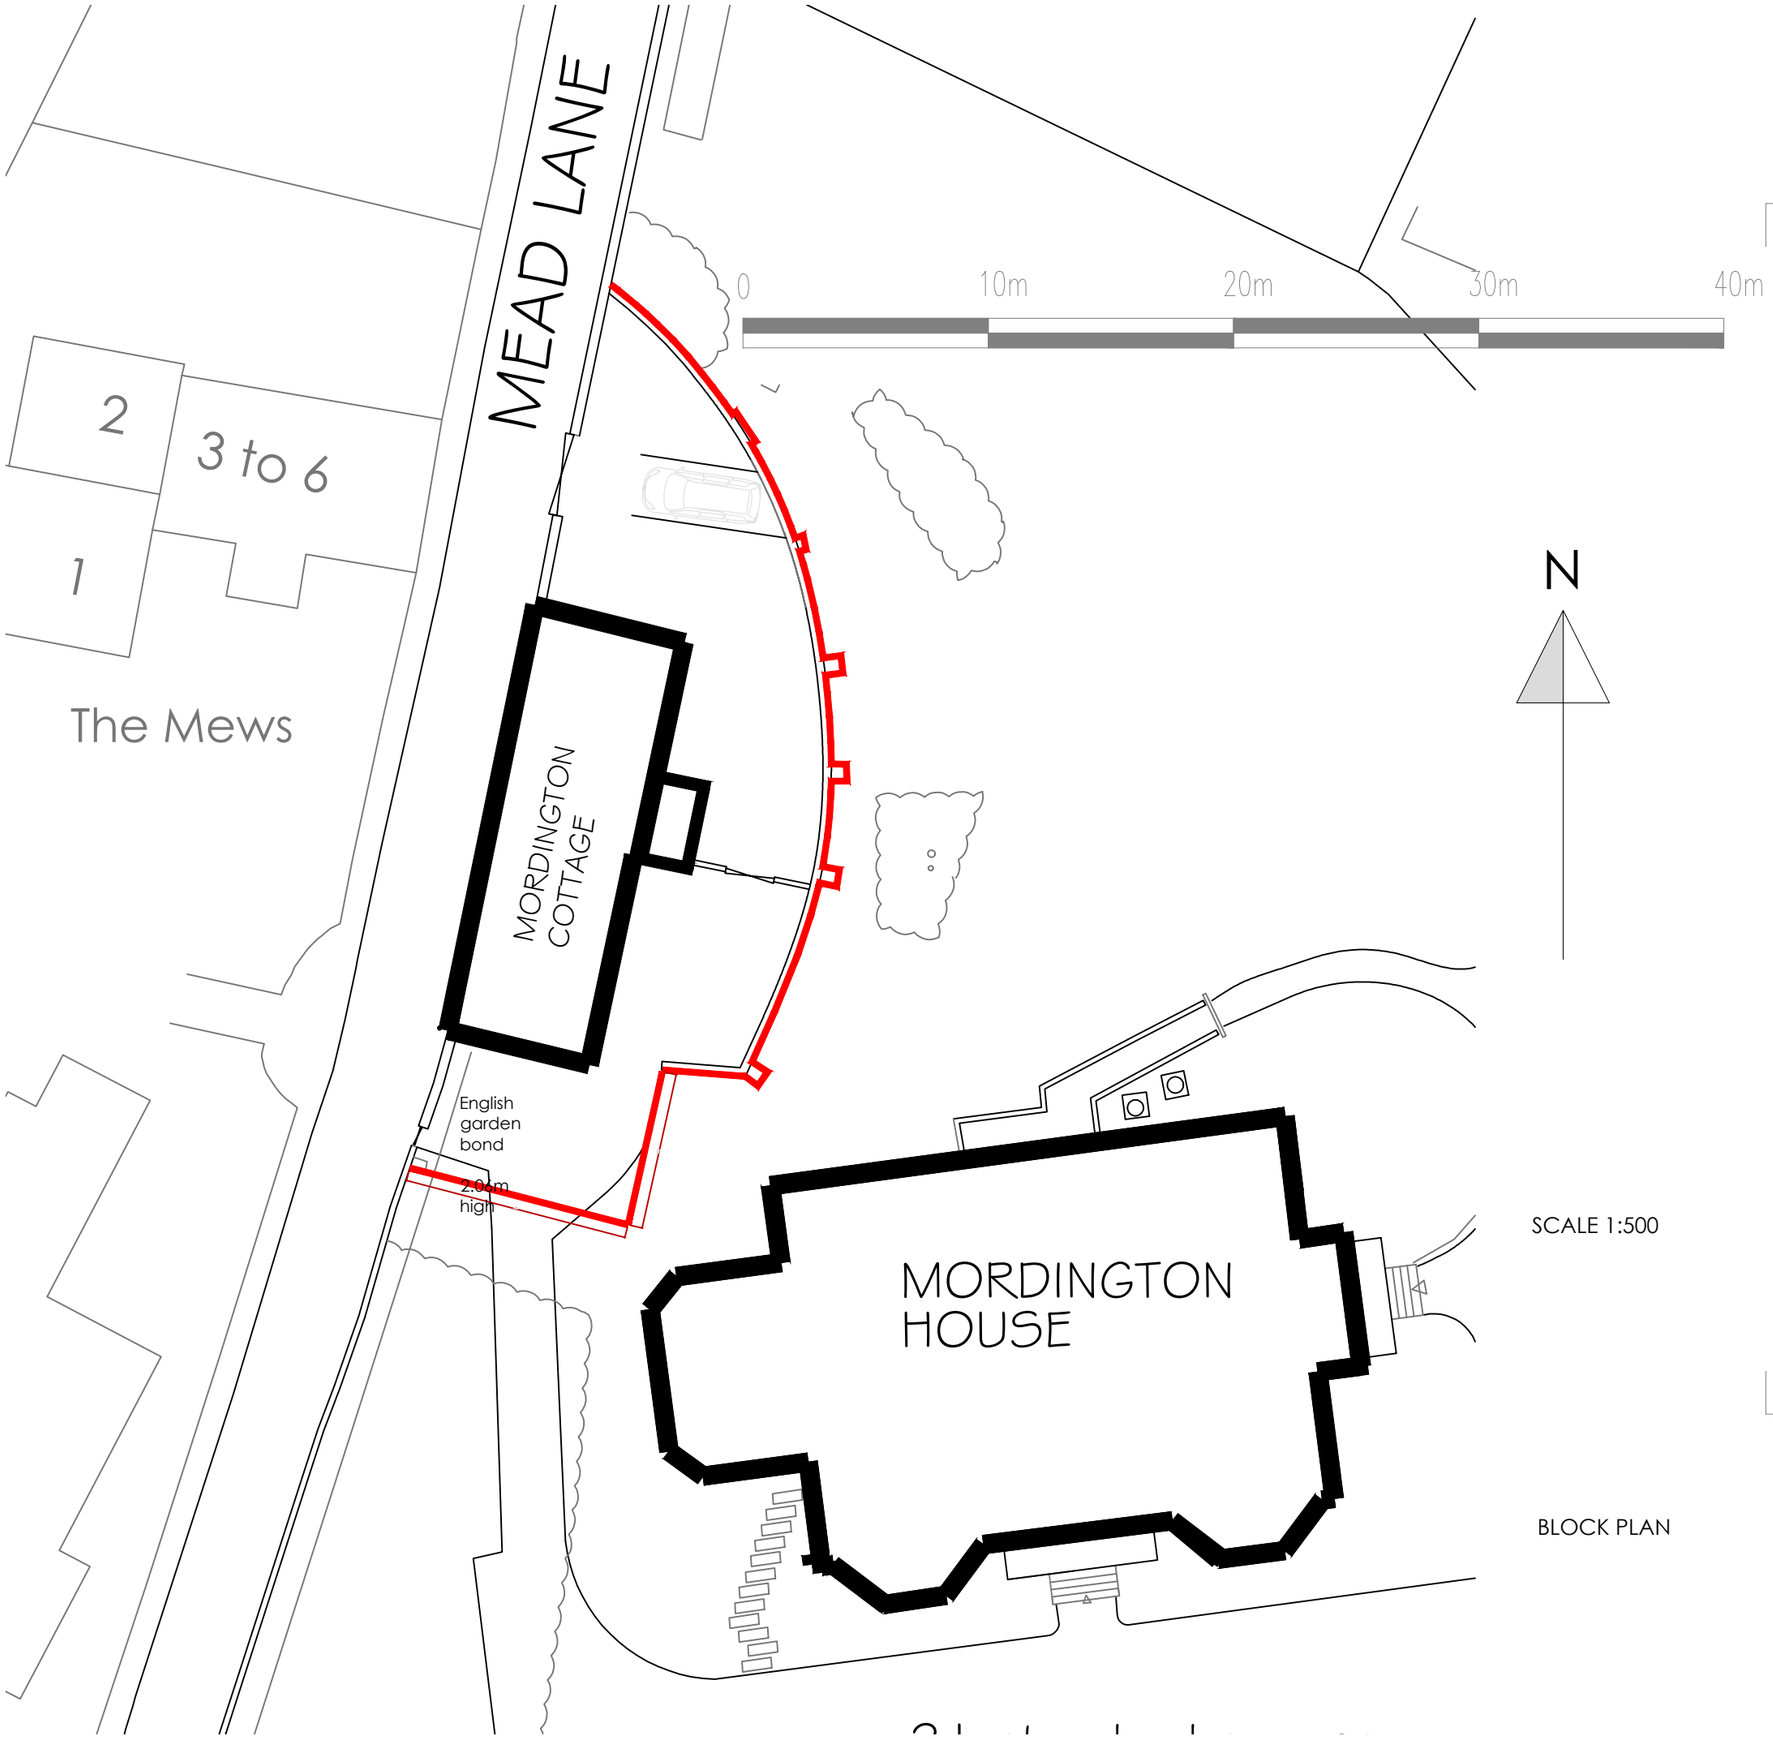

SCALE 1:500

BLOCK PLAN

REV	DATE	AMENDMENT

PROJECT	MORDINGTON COTTAGE CHICHESTER UNIVERSITY, BOGNOR REGIS CAMPUS, UPPER BOGNOR ROAD, BOGNOR, W. Sx. PO21 1HR
DRAWING	SITE PLAN
Date 15-04-20	Drawn By KOB
Scale 1: 500	Iss. App. By KOB
Drawing No 002	File Location KB/MORD/002/001

UNIVERSITY OF CHICHESTER

ARUN DISTRICT COUNCIL BR/93/20/PL