

NOTE
DO NOT SCALE FROM THIS DRAWING EXCEPT FOR PLANNING PURPOSES.


ALL DIMENSIONS TO BE CHECKED ON SITE PRIOR TO COMMENCEMENT OF WORK. ALL DIMENSIONS RELATING TO SUB-CONTRACTORS SUPPLIERS WORK MUST BE CHECKED AND AGREED BETWEEN THE GENERAL CONTRACTOR, THE SUB-CONTRACTOR(S) AND / OR SUPPLIER. ALL DIMENSIONS ARE IN MILLIMETRES. ALL WORKS OR MATERIALS INDICATED ON THE DRAWING ARE TO BE TO THE LATEST BRITISH STANDARD AND ARE TO BE CARRIED OUT IN ACCORDANCE WITH THE RELEVANT CODES OF PRACTICE OR RECOGNISED TRADE ASSOCIATION RECOMMENDATIONS AND PUBLICATIONS.

THIS DRAWING TO BE READ IN CONJUNCTION WITH ALL RELEVANT DRAWINGS AND SPECIFICATIONS OF OTHER CONSULTANTS.


ANY DISCREPANCIES TO BE BROUGHT TO THE ATTENTION OF the UNIVERSITY of CHICHESTER. IF IN DOUBT ASK.

© THIS DRAWING IS THE COPYRIGHT OF the UNIVERSITY of CHICHESTER.

APPR	DATE	STATUS
------	------	--------

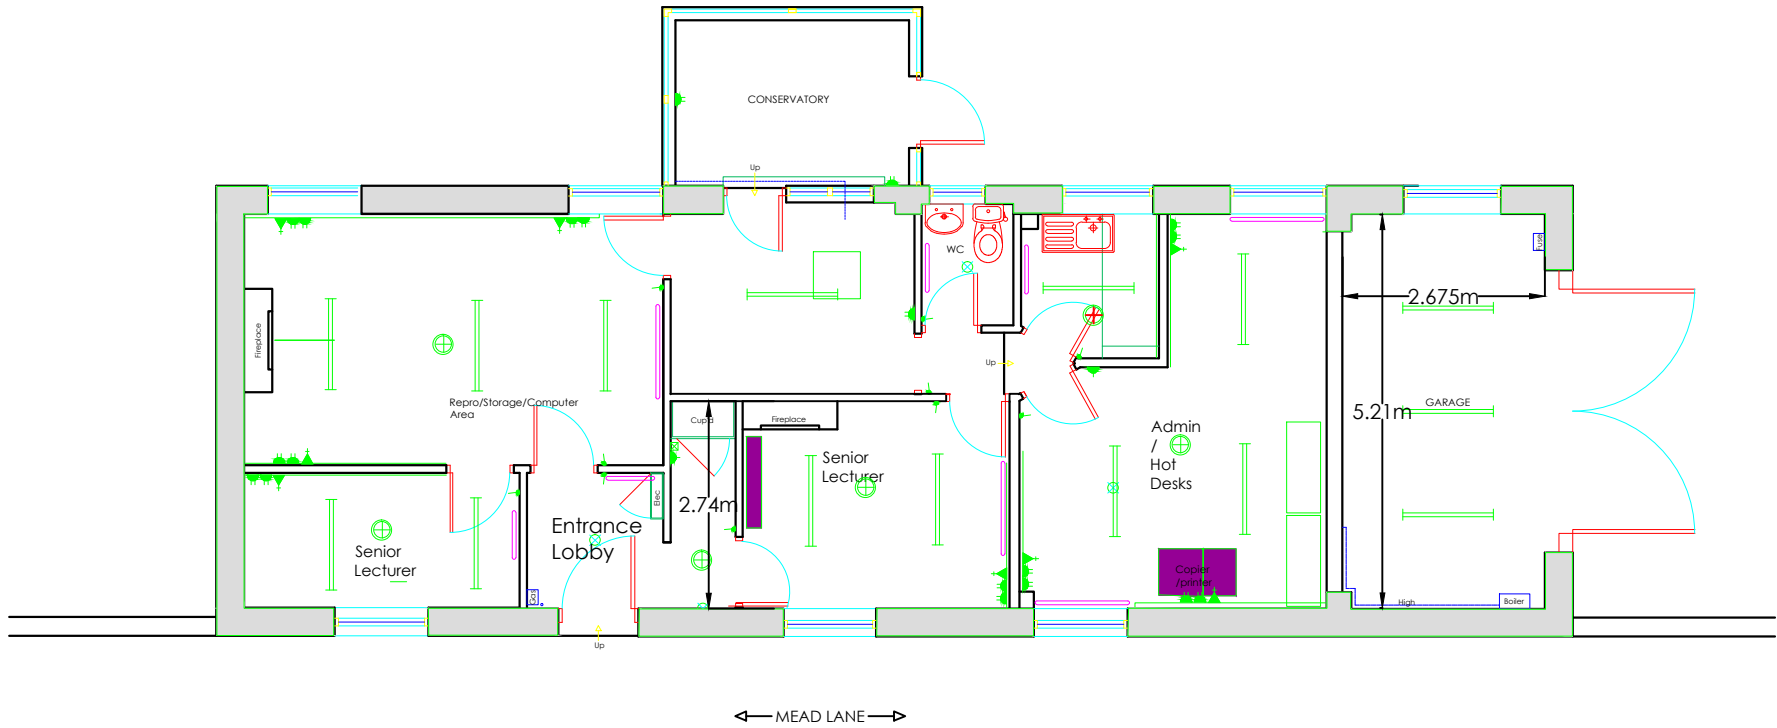

EXISTING PLAN

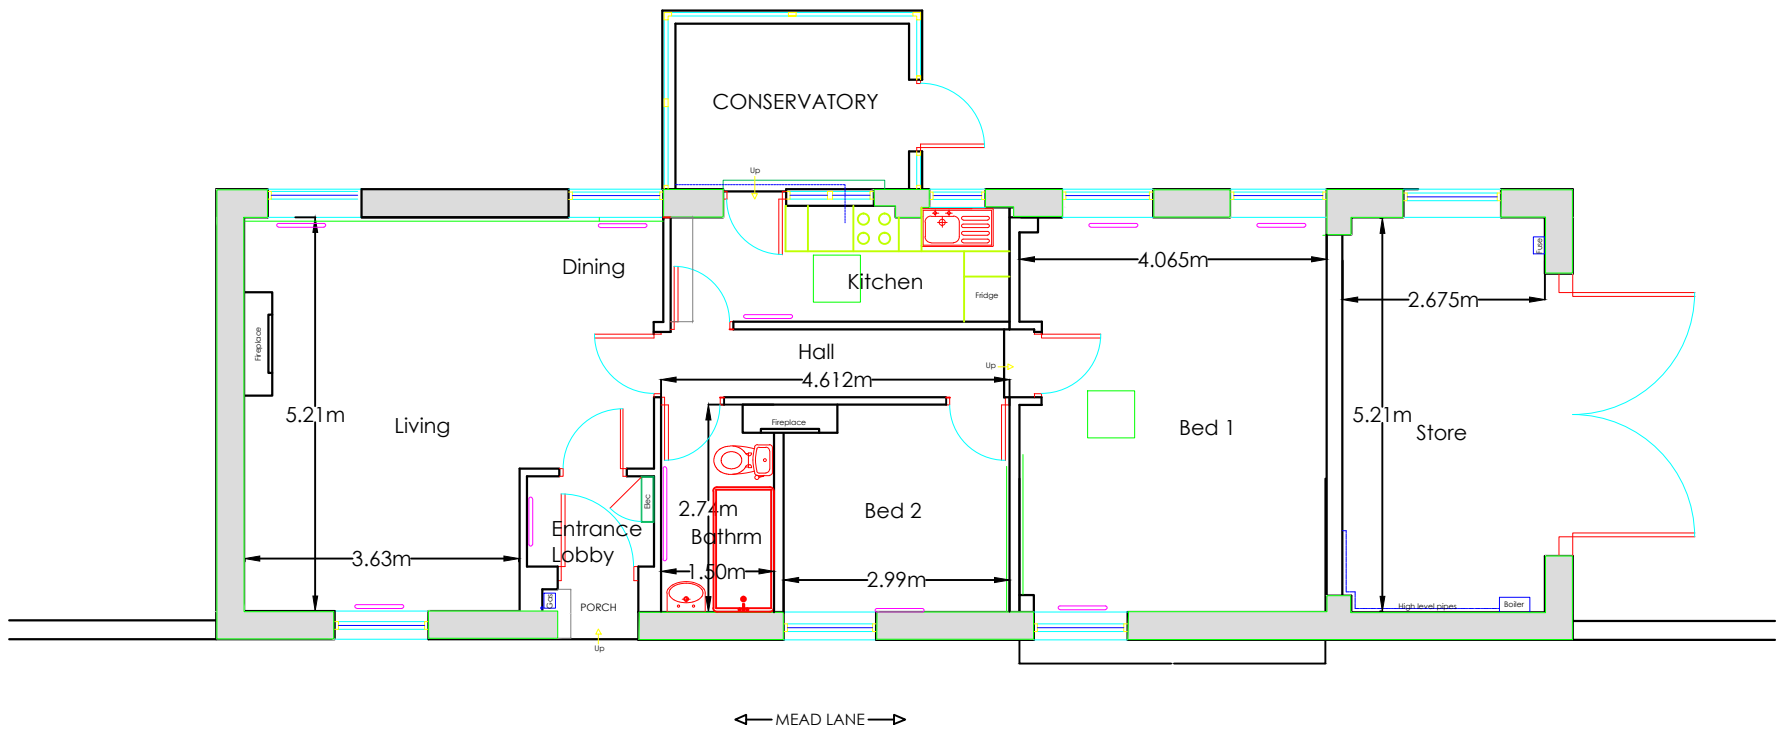

PROPOSED PLAN

REV	DATE	AMENDMENT
PROJECT MORDINGTON COTTAGE CHICHESTER UNIVERSITY, BOGNOR REGIS CAMPUS, UPPER BOGNOR ROAD, BOGNOR, W. Sx. PO21 1HR		
DRAWING EXISTING & PROPOSED PLAN		
Date	15-04-20	Drawn By KOB
Scale	1: 100	Iss. App. By KOB
Drawing No	003	File Location KB/MORD/003/001

