




LONDON ROAD PHOTOS

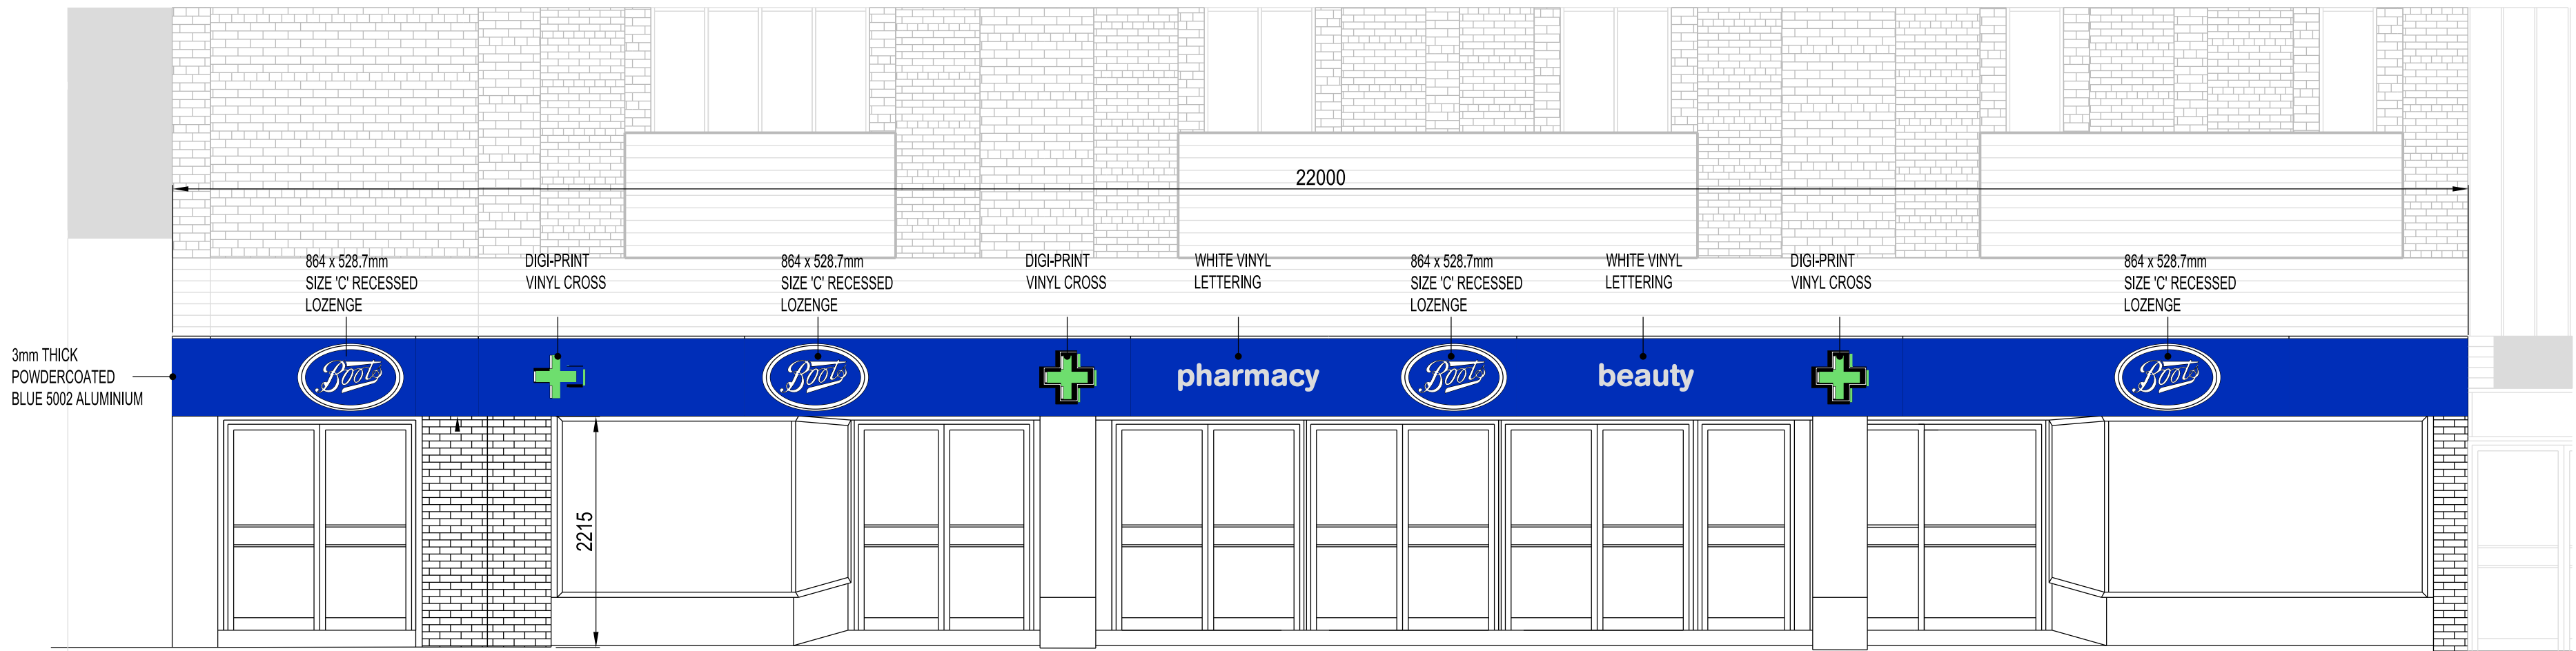

LONDON ROAD ELEVATION 1:50



SUDLEY ROAD ELEVATION 1:50



SUDLEY ROAD PHOTOS



NOTES
Do not scale this drawing

20.03.17
Rev A

First Issue



NOTTINGHAM
NG90 1BS

Tel No 0115 9506111



Contractors Name
JM SCULLY

Contractor's Ref
5740

Project Name
St1080
47 London Road,
Bognor Regis,
PO21 1PQ

Drawing Title
Existing Elevation

Dept Simons Design

Drawn By AK

Approved RA

Scale 1: 50@A1

Date 10.08.15

Drg No
1080/C236835/120

Rev

A

