



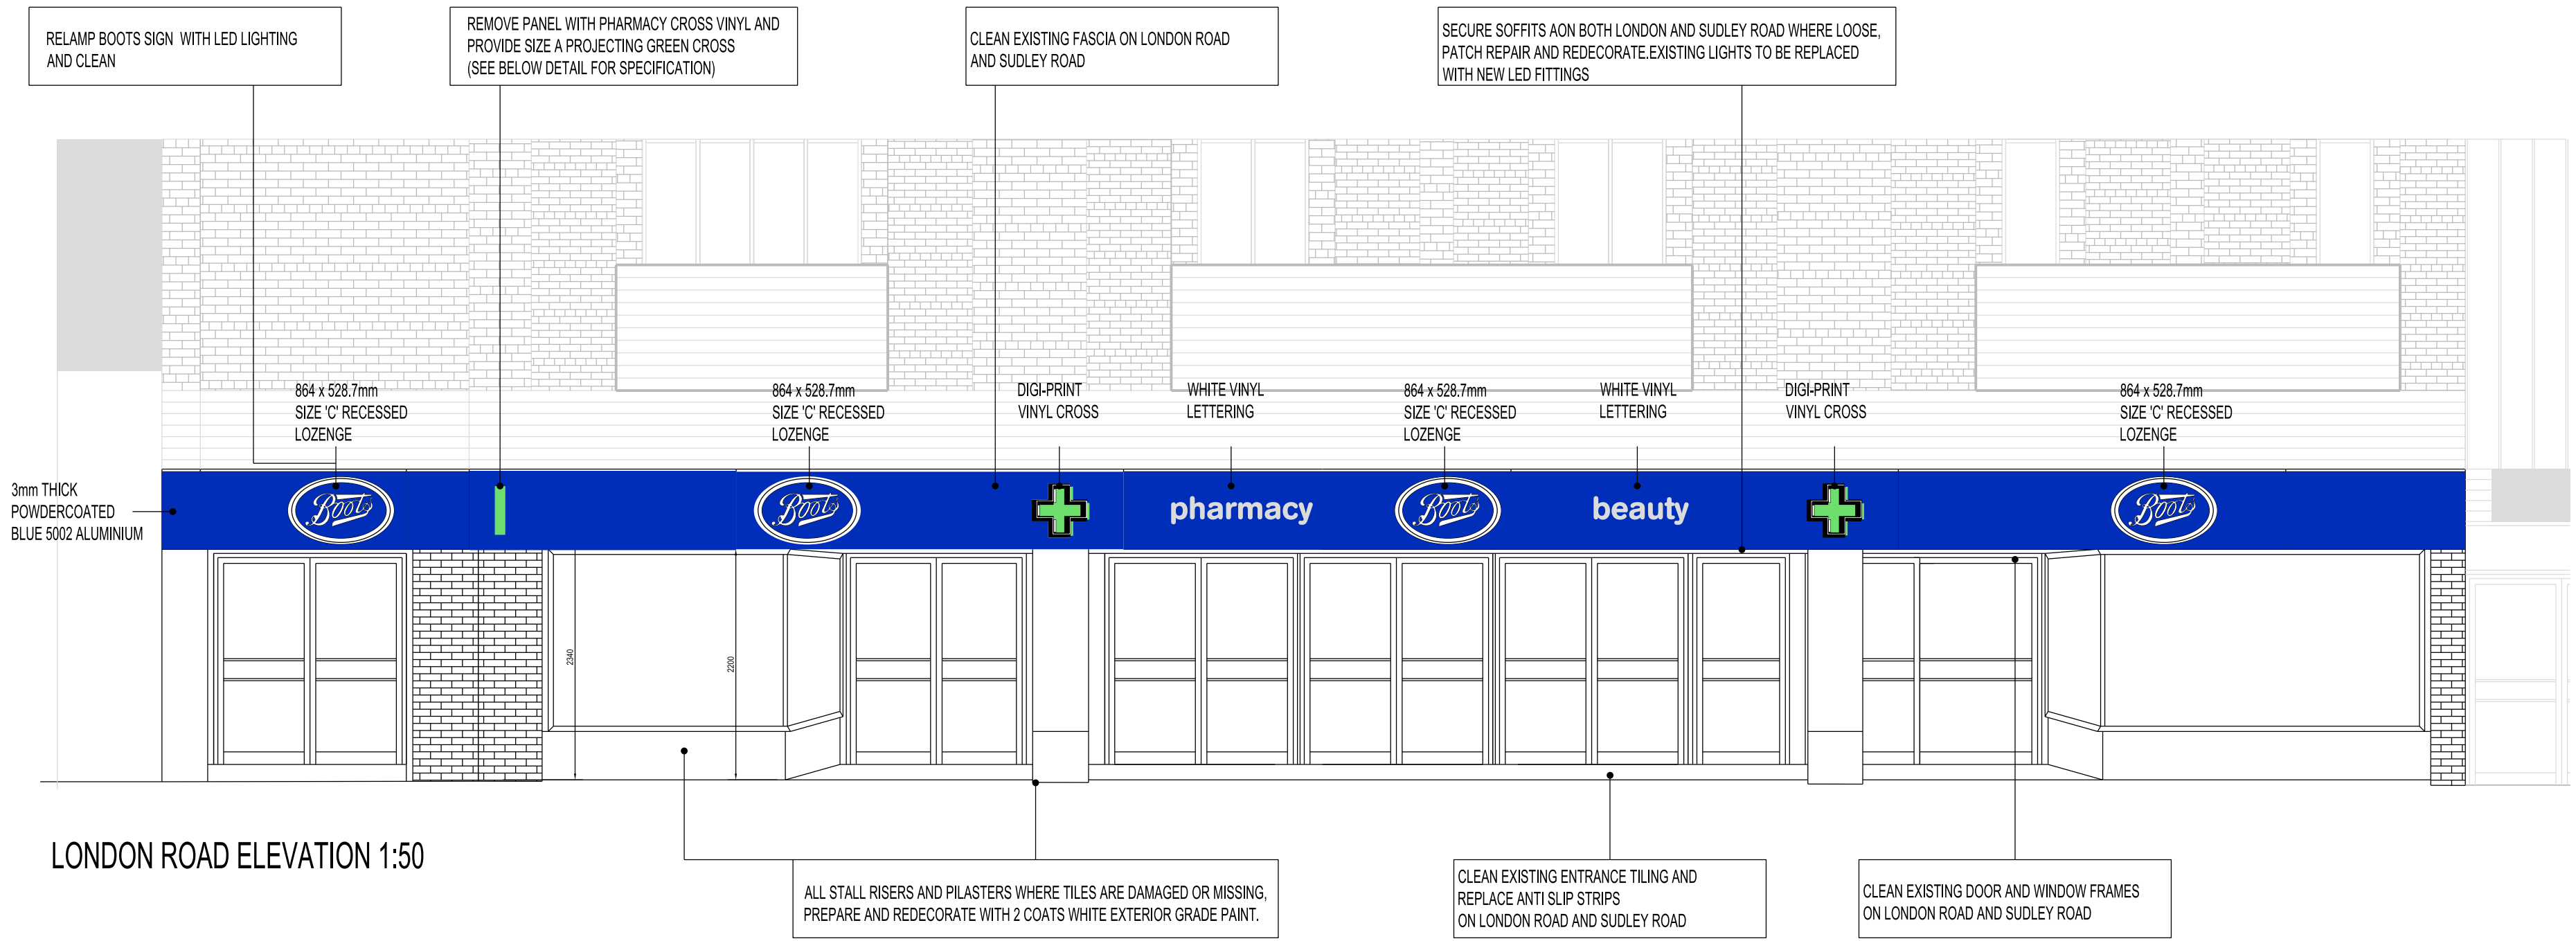

LONDON ROAD ELEVATION 1:50


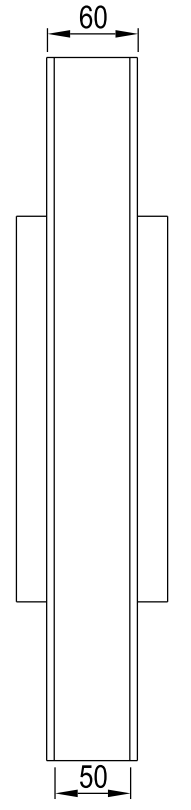


PROPOSED PROJECTING CROSS DETAIL -1:5

SMALL PROJECTION SIGN - 465MM HIGH

INTERNALLY ILLUMINATED WITH LED LIGHTING
465MM HIGH X 60MM DEPTH
OVERALL PROJECTION 605MM
LIGHT LEVEL 120 CENDELAS

COLOURS :
GREEN (PANTONE 346C)
DARK GREEN (PANTONE 348C)

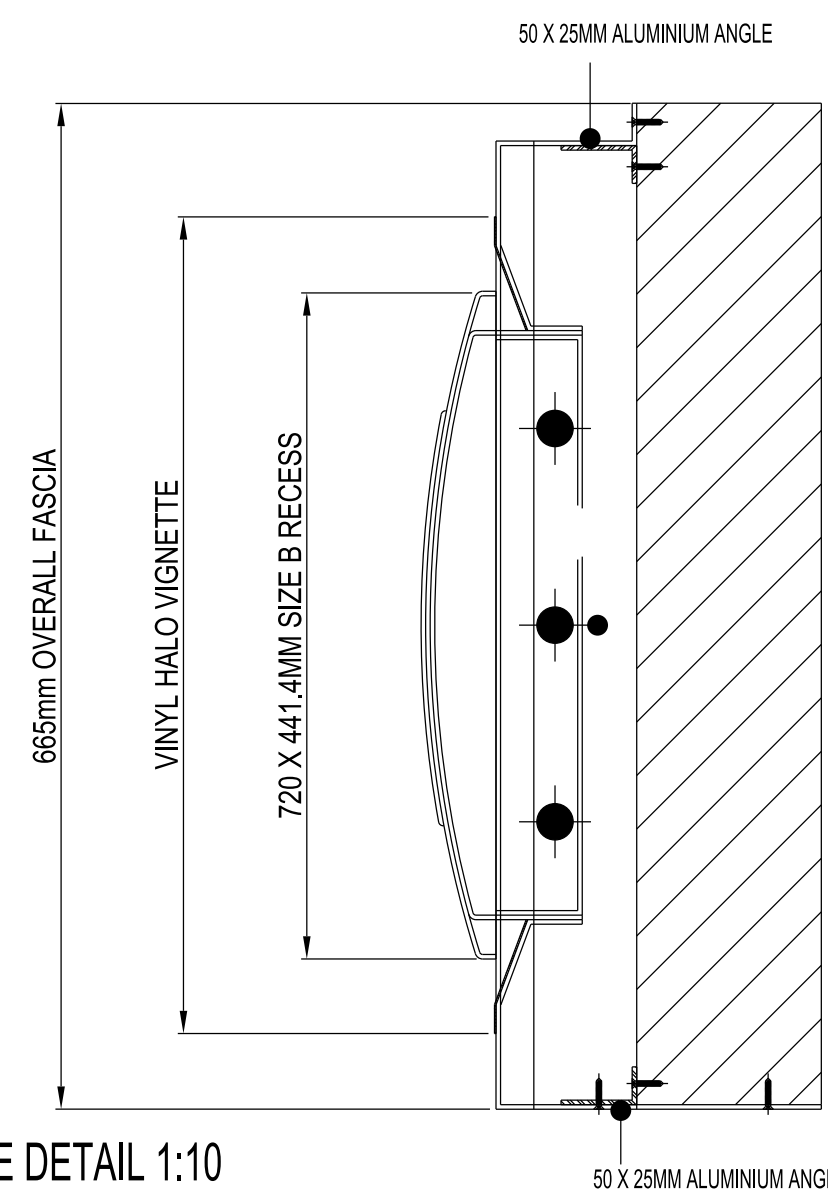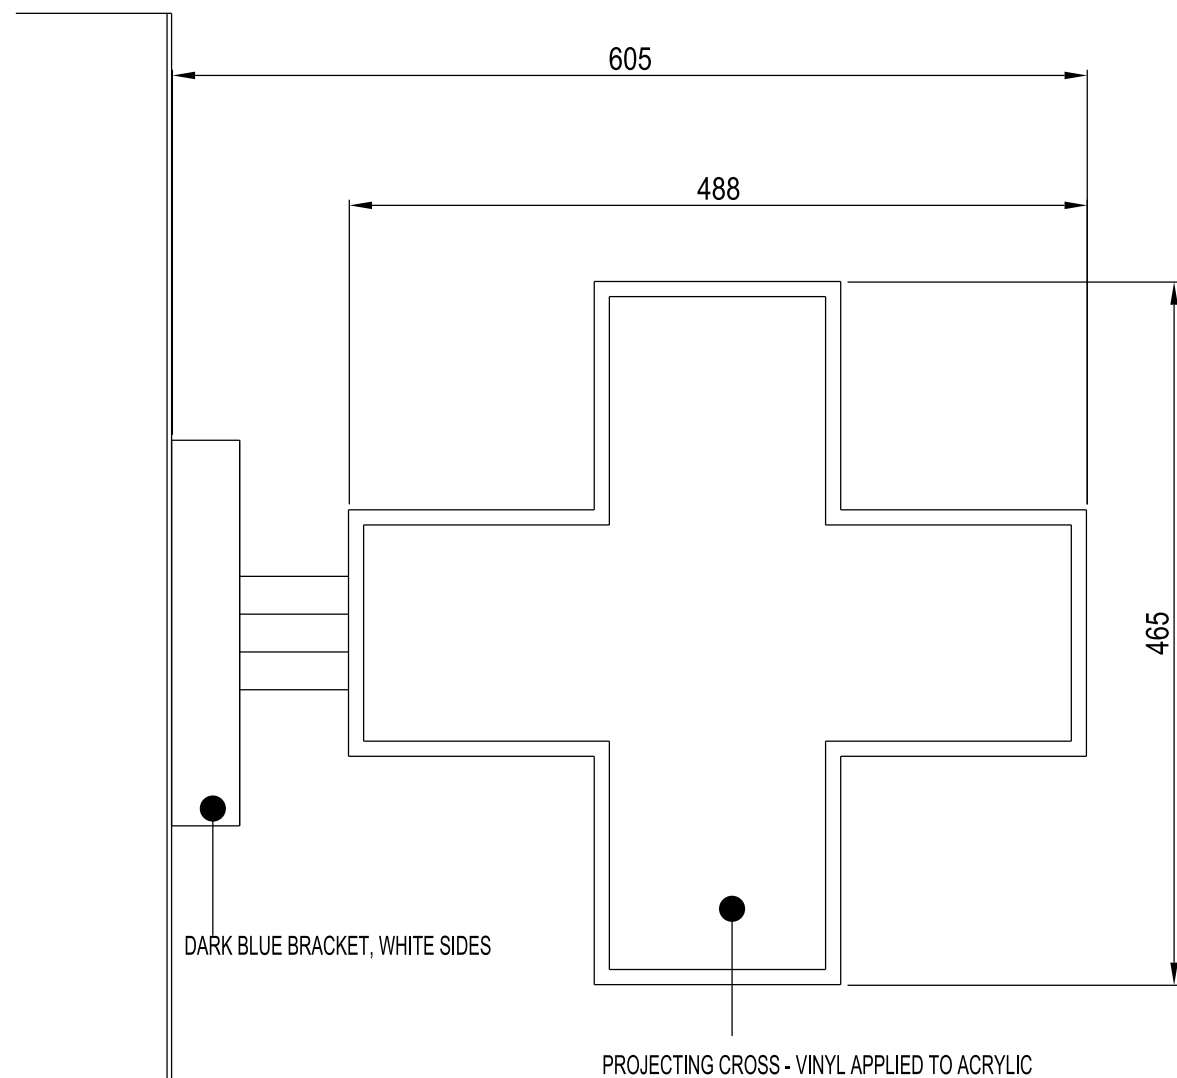

EXISTING LOZENGE DETAIL 1:10




SUDLEY ROAD ELEVATION 1:50

FASCIA DETAILS:
EXISTING 'BOOTS' FASCIA DETAILS ARE TO BE CLEANED AND RETAINED. CURRENT FASCIA UNIT, MANUFACTURED IN 3mm THICK BLUE POWDERCOATED 5002 ALUMINIUM

LOZENGE DETAILS:
CLEAN EXISTING 720 x 441.4mm SIZE 'B' STANDARD 'BOOTS' LOZENGES WITH A DIGI-PRINT VINYL HALO VIGNETTE. AND INTERNAL ILLUMINATION BY FLOURESCENT TUBES TO BE CHECKED AND TUBES REPLACED IF REQUIRED.

LED ILLUMINATION JUST TO THE LOZENGE

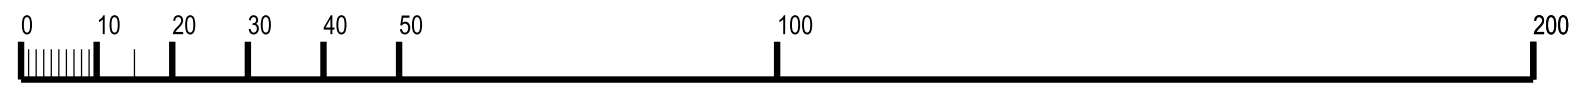

NOTES
Do not scale this drawing

20.03.17
Rev A

First Issue



NOTTINGHAM
NG90 1BS

Tel No 0115 9506111



Contractors Name
JM SCULLY

Contractor's Ref
5740

Project Name
St1080
47 London Road,
Bognor Regis,
PO21 1PQ
Drawing Title
Proposed External Elevation

Dept Simons Design

Drawn By AK Approved RA

Scale 1: 50@A1 Date 10.08.15

Drg No
1080/C236835/121
Rev
A