


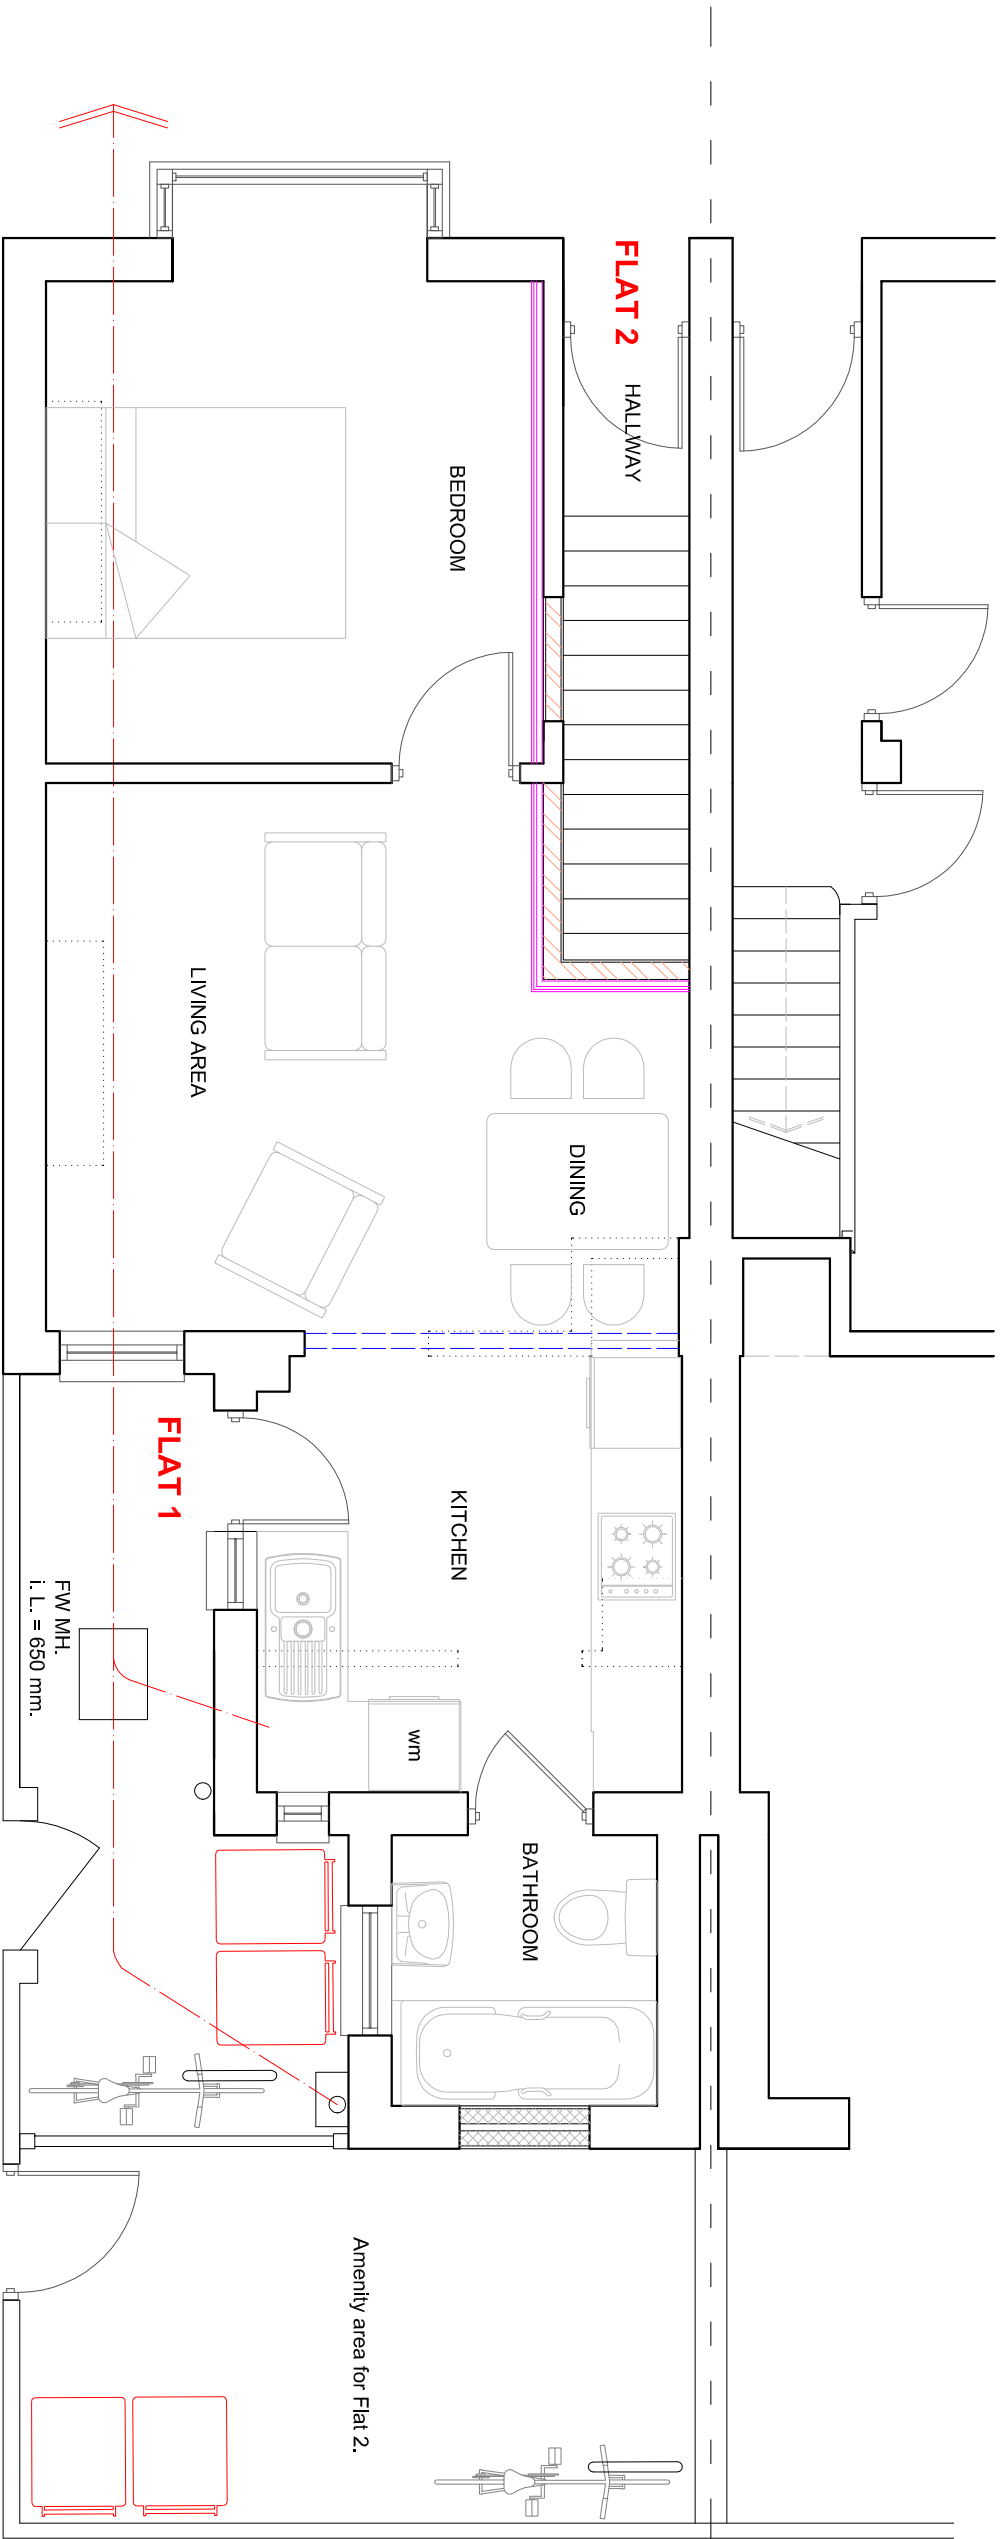

PROPOSED GROUND FLOOR PLAN

SUSSEX BUILDING CONSULTANCY LIMITED 32 WILLIAM STREET, BOGNOR REGIS, WEST SUSSEX. SCALE - 1/50 REV - A DATE - 24/03/2021	 partner LABC 3 NORTHGATE ROAD BOGNOR REGIS PO21 3LZ TEL/FAX - (01243) 961379
--	---