



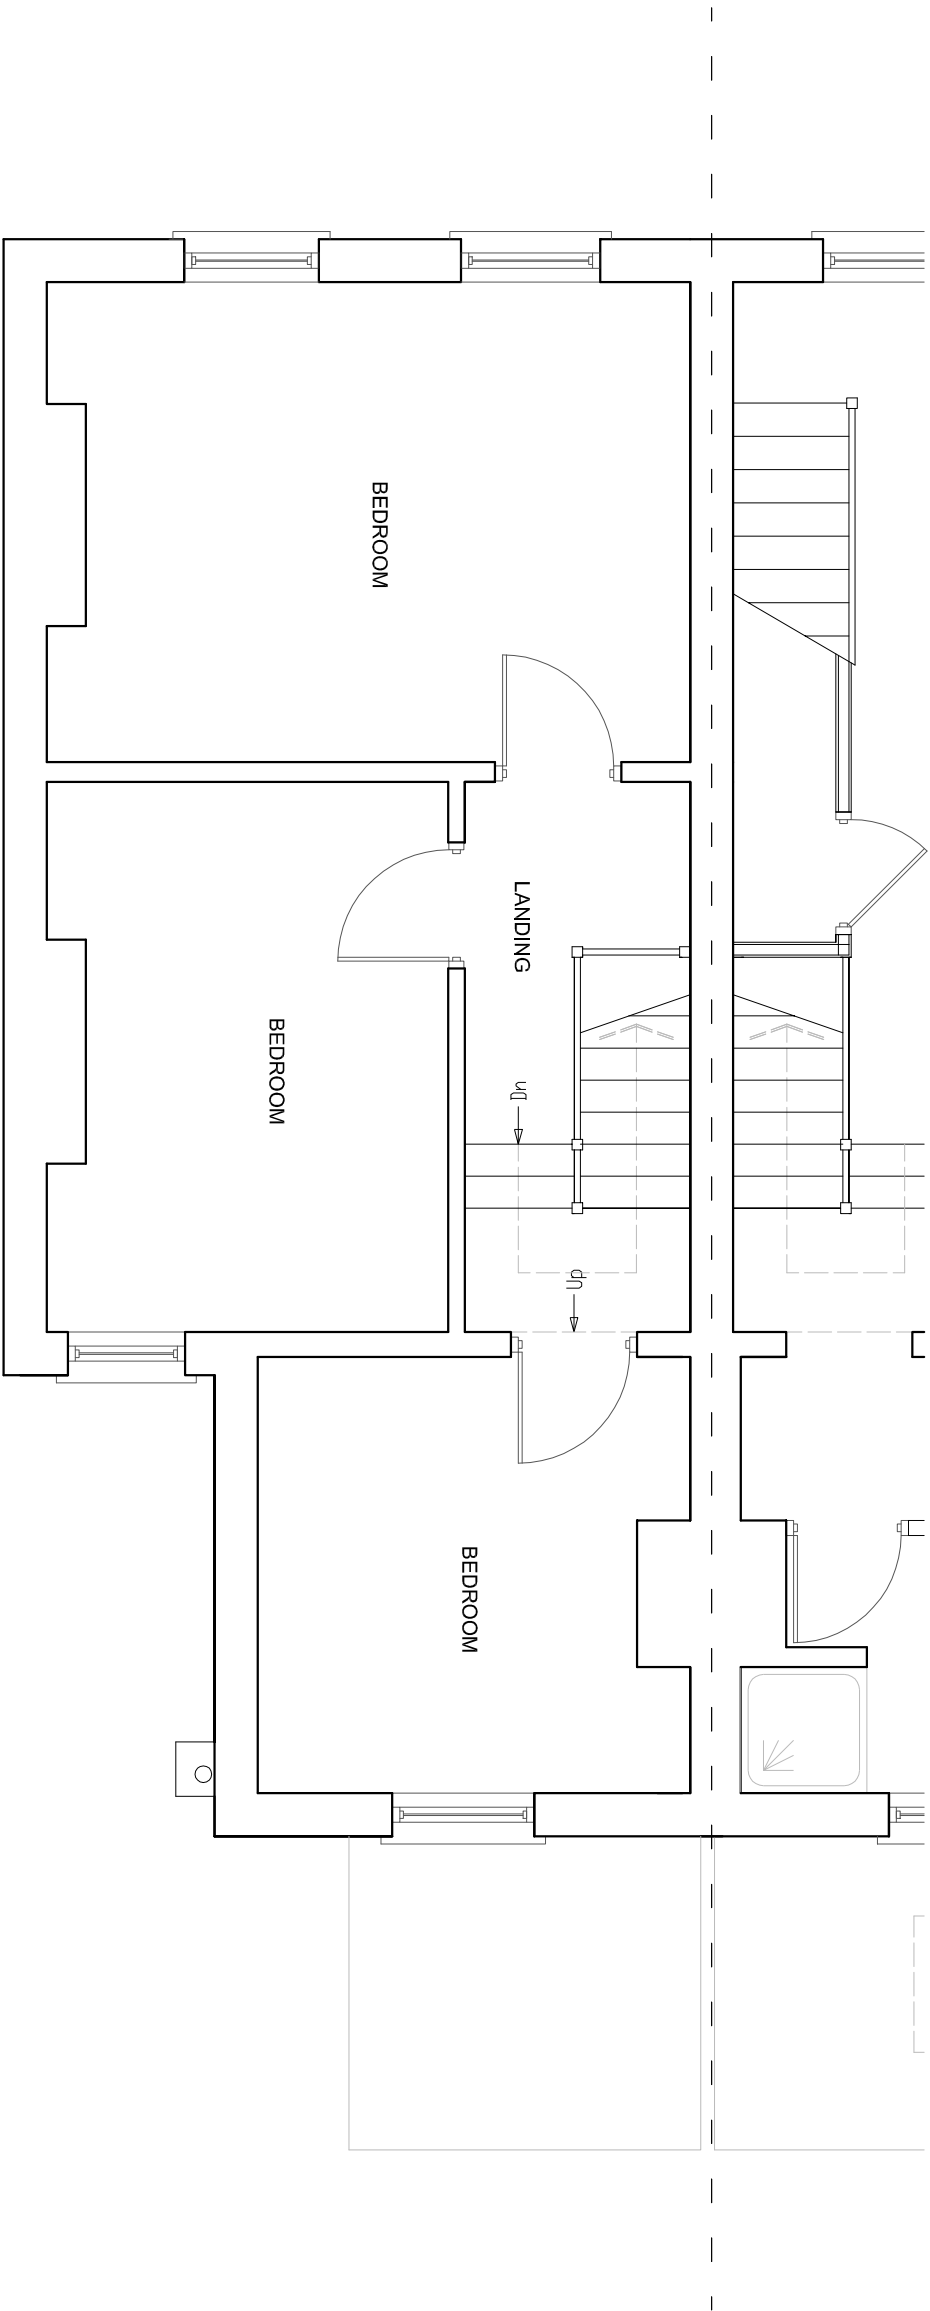

EXISTING FIRST FLOOR PLAN

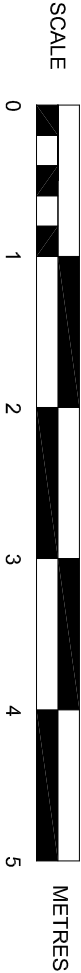

SUSSEX BUILDING CONSULTANCY LIMITED

32 WILLIAM STREET, BOGNOR REGIS,
WEST SUSSEX.

SCALE - 1/50 REV - DATE - 04/03/2021



partner
LABC

3 NORTHCOTE ROAD
BOGNOR REGIS
PO21 5LZ
TEL/FAX - (01243) 861379