



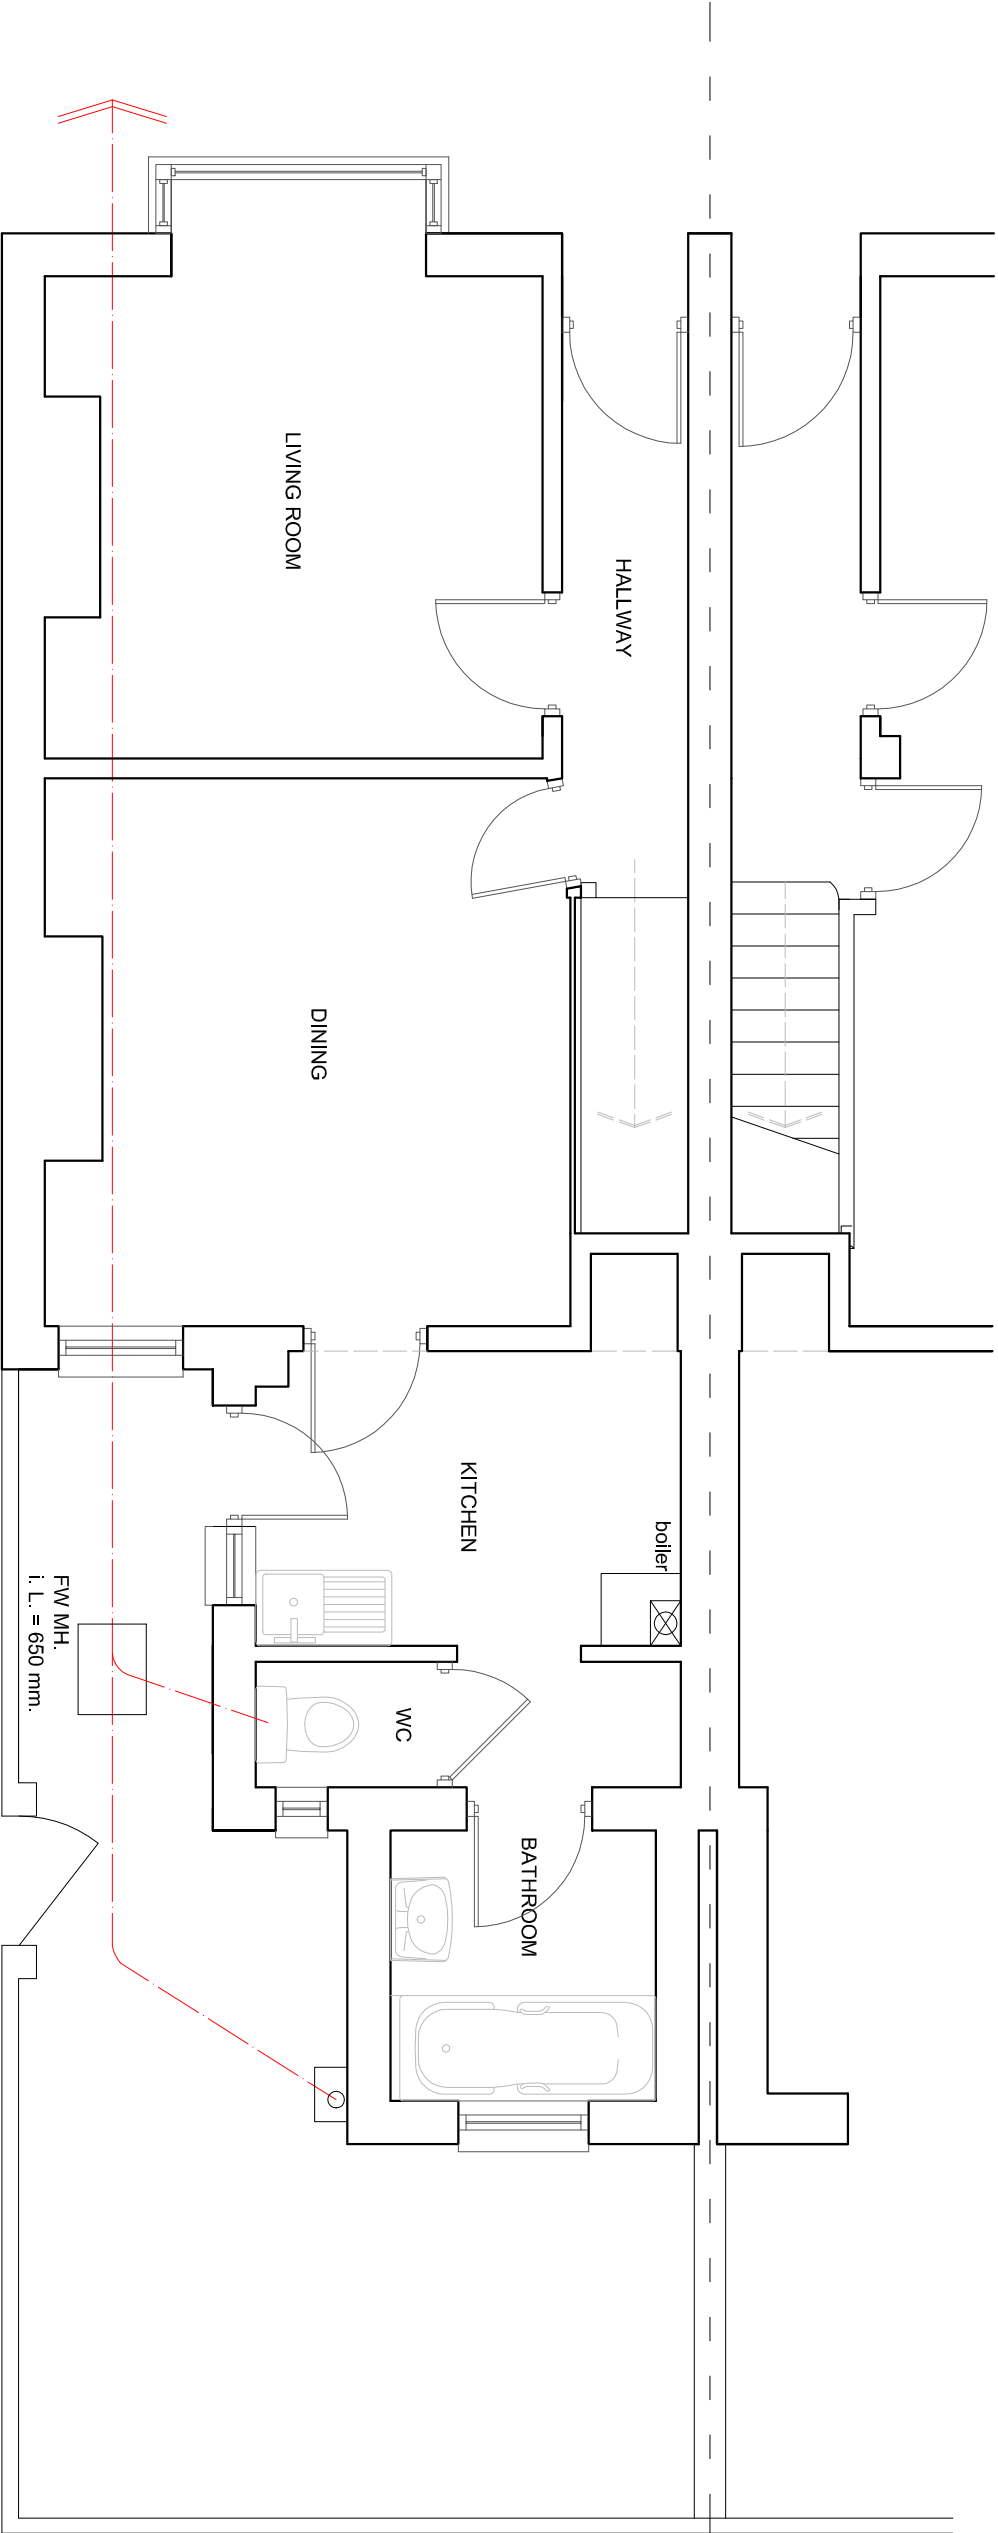

EXISTING GROUND FLOOR PLAN

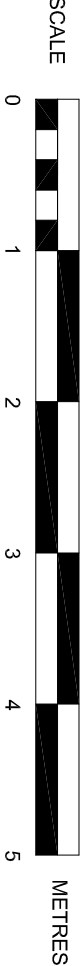

SUSSEX BUILDING CONSULTANCY LIMITED	
32 WILLIAM STREET, BOGNOR REGIS, WEST SUSSEX.	
SCALE - 1/50 REV - DATE - 04/03/2021	
 LABC partner	3 NORTHCOTE ROAD BOGNOR REGIS PO21 9LZ TEL/FAX - (01243) 861379