



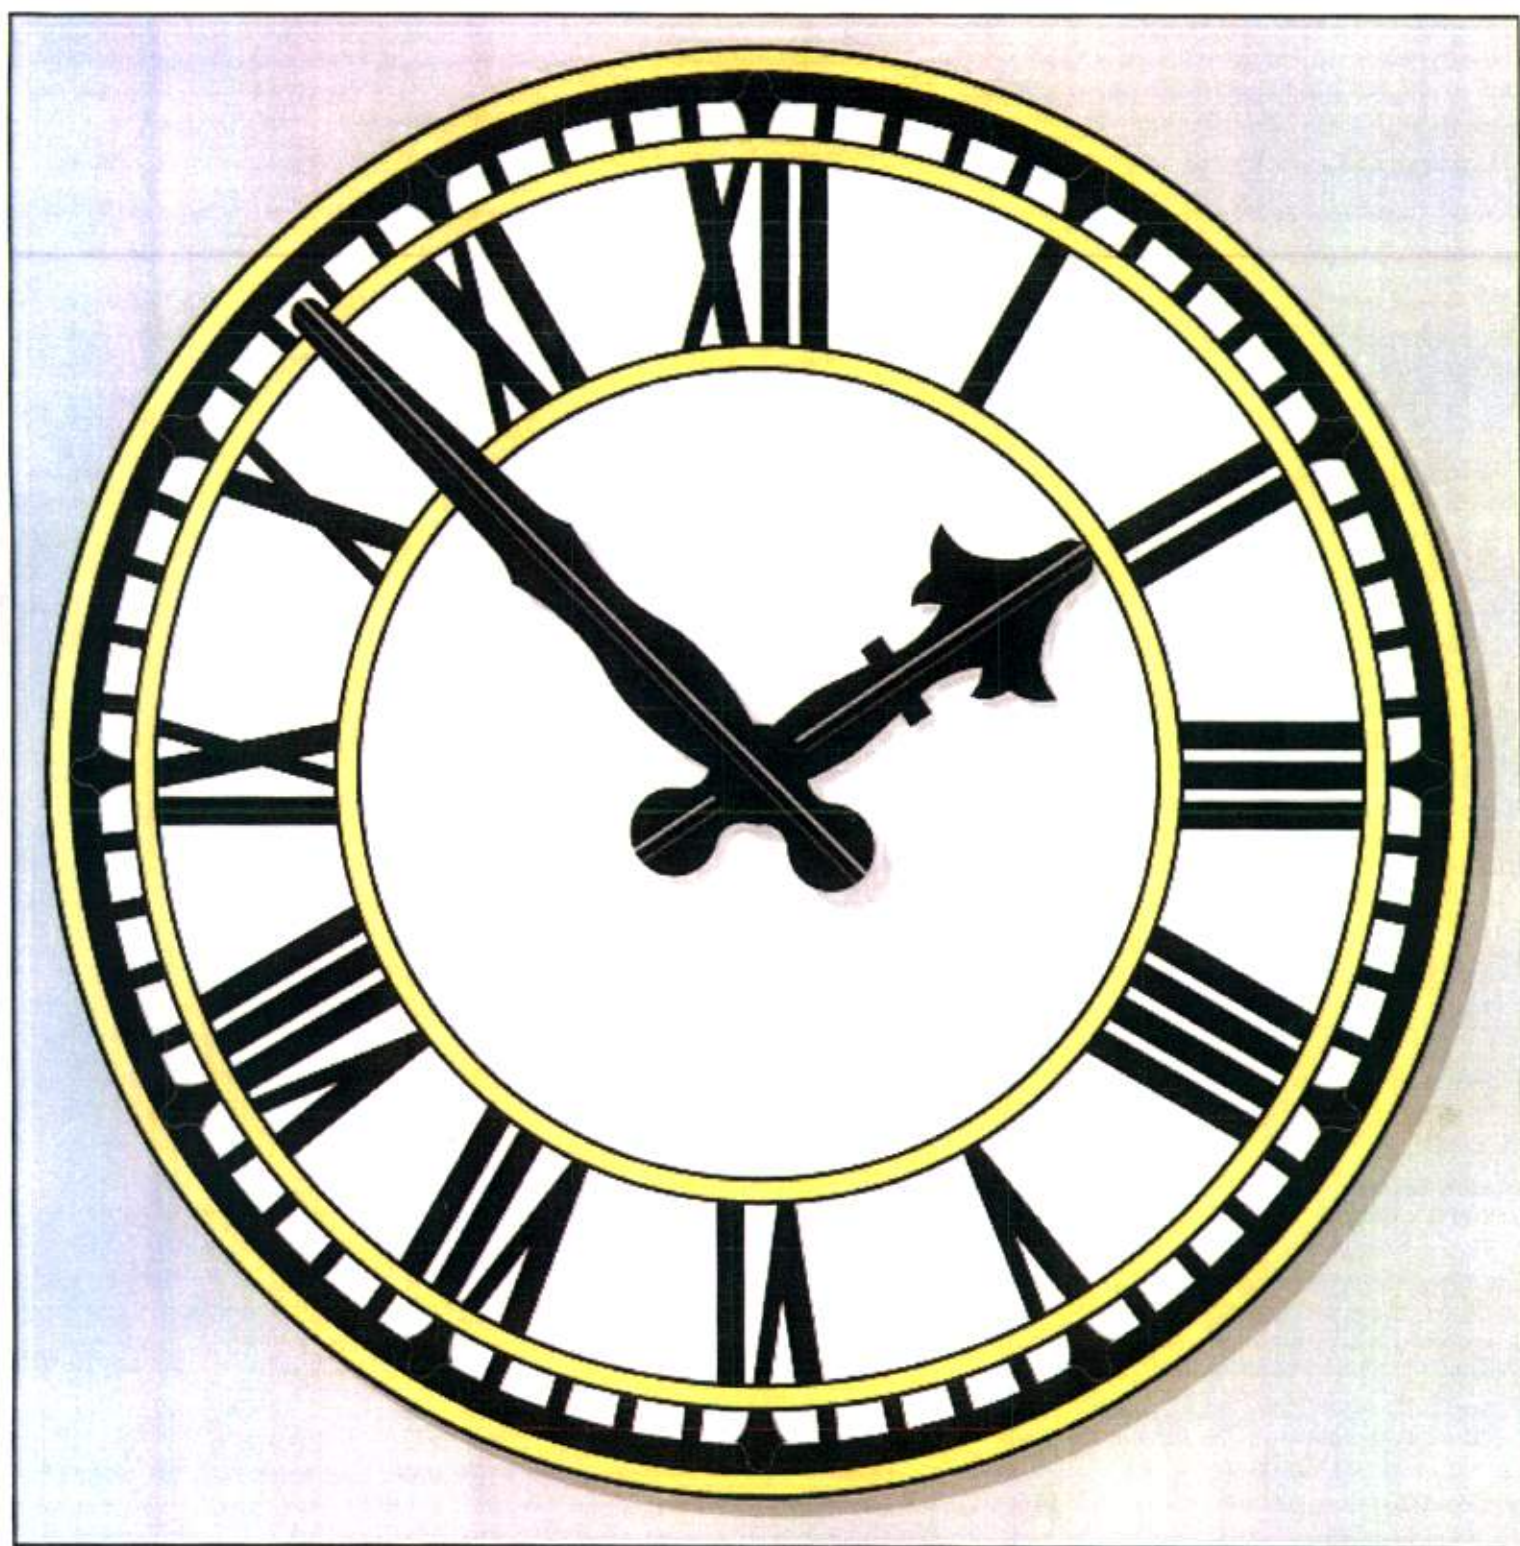

SOUTH FACING

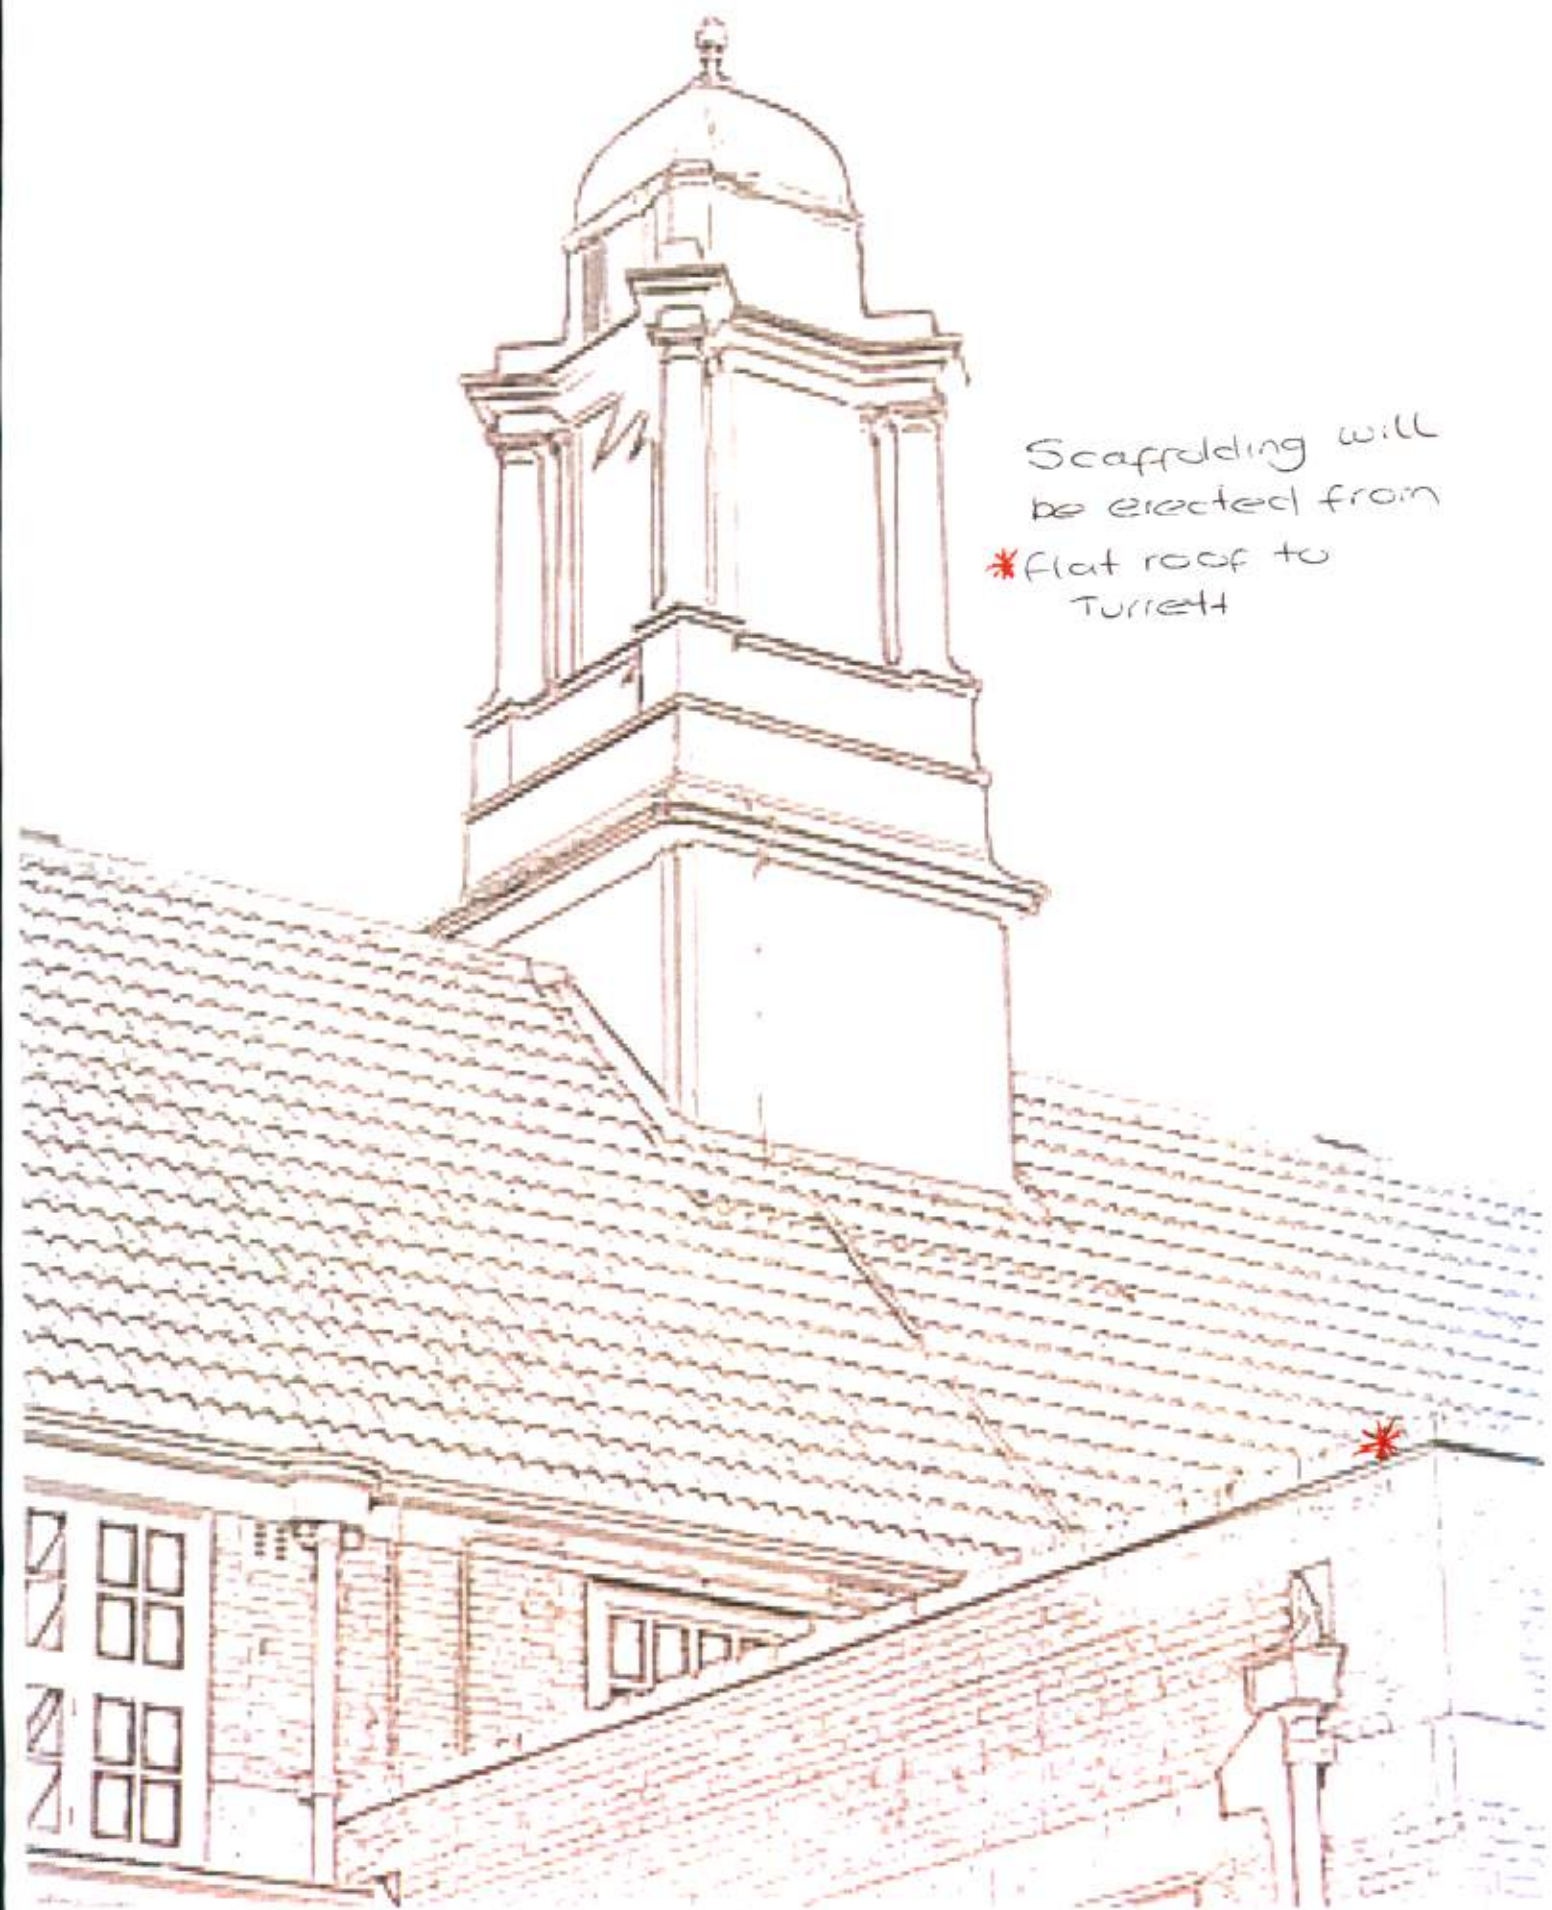

Scaffolding will
be erected from
* flat roof to
Turret

NORTH
FACING.

