


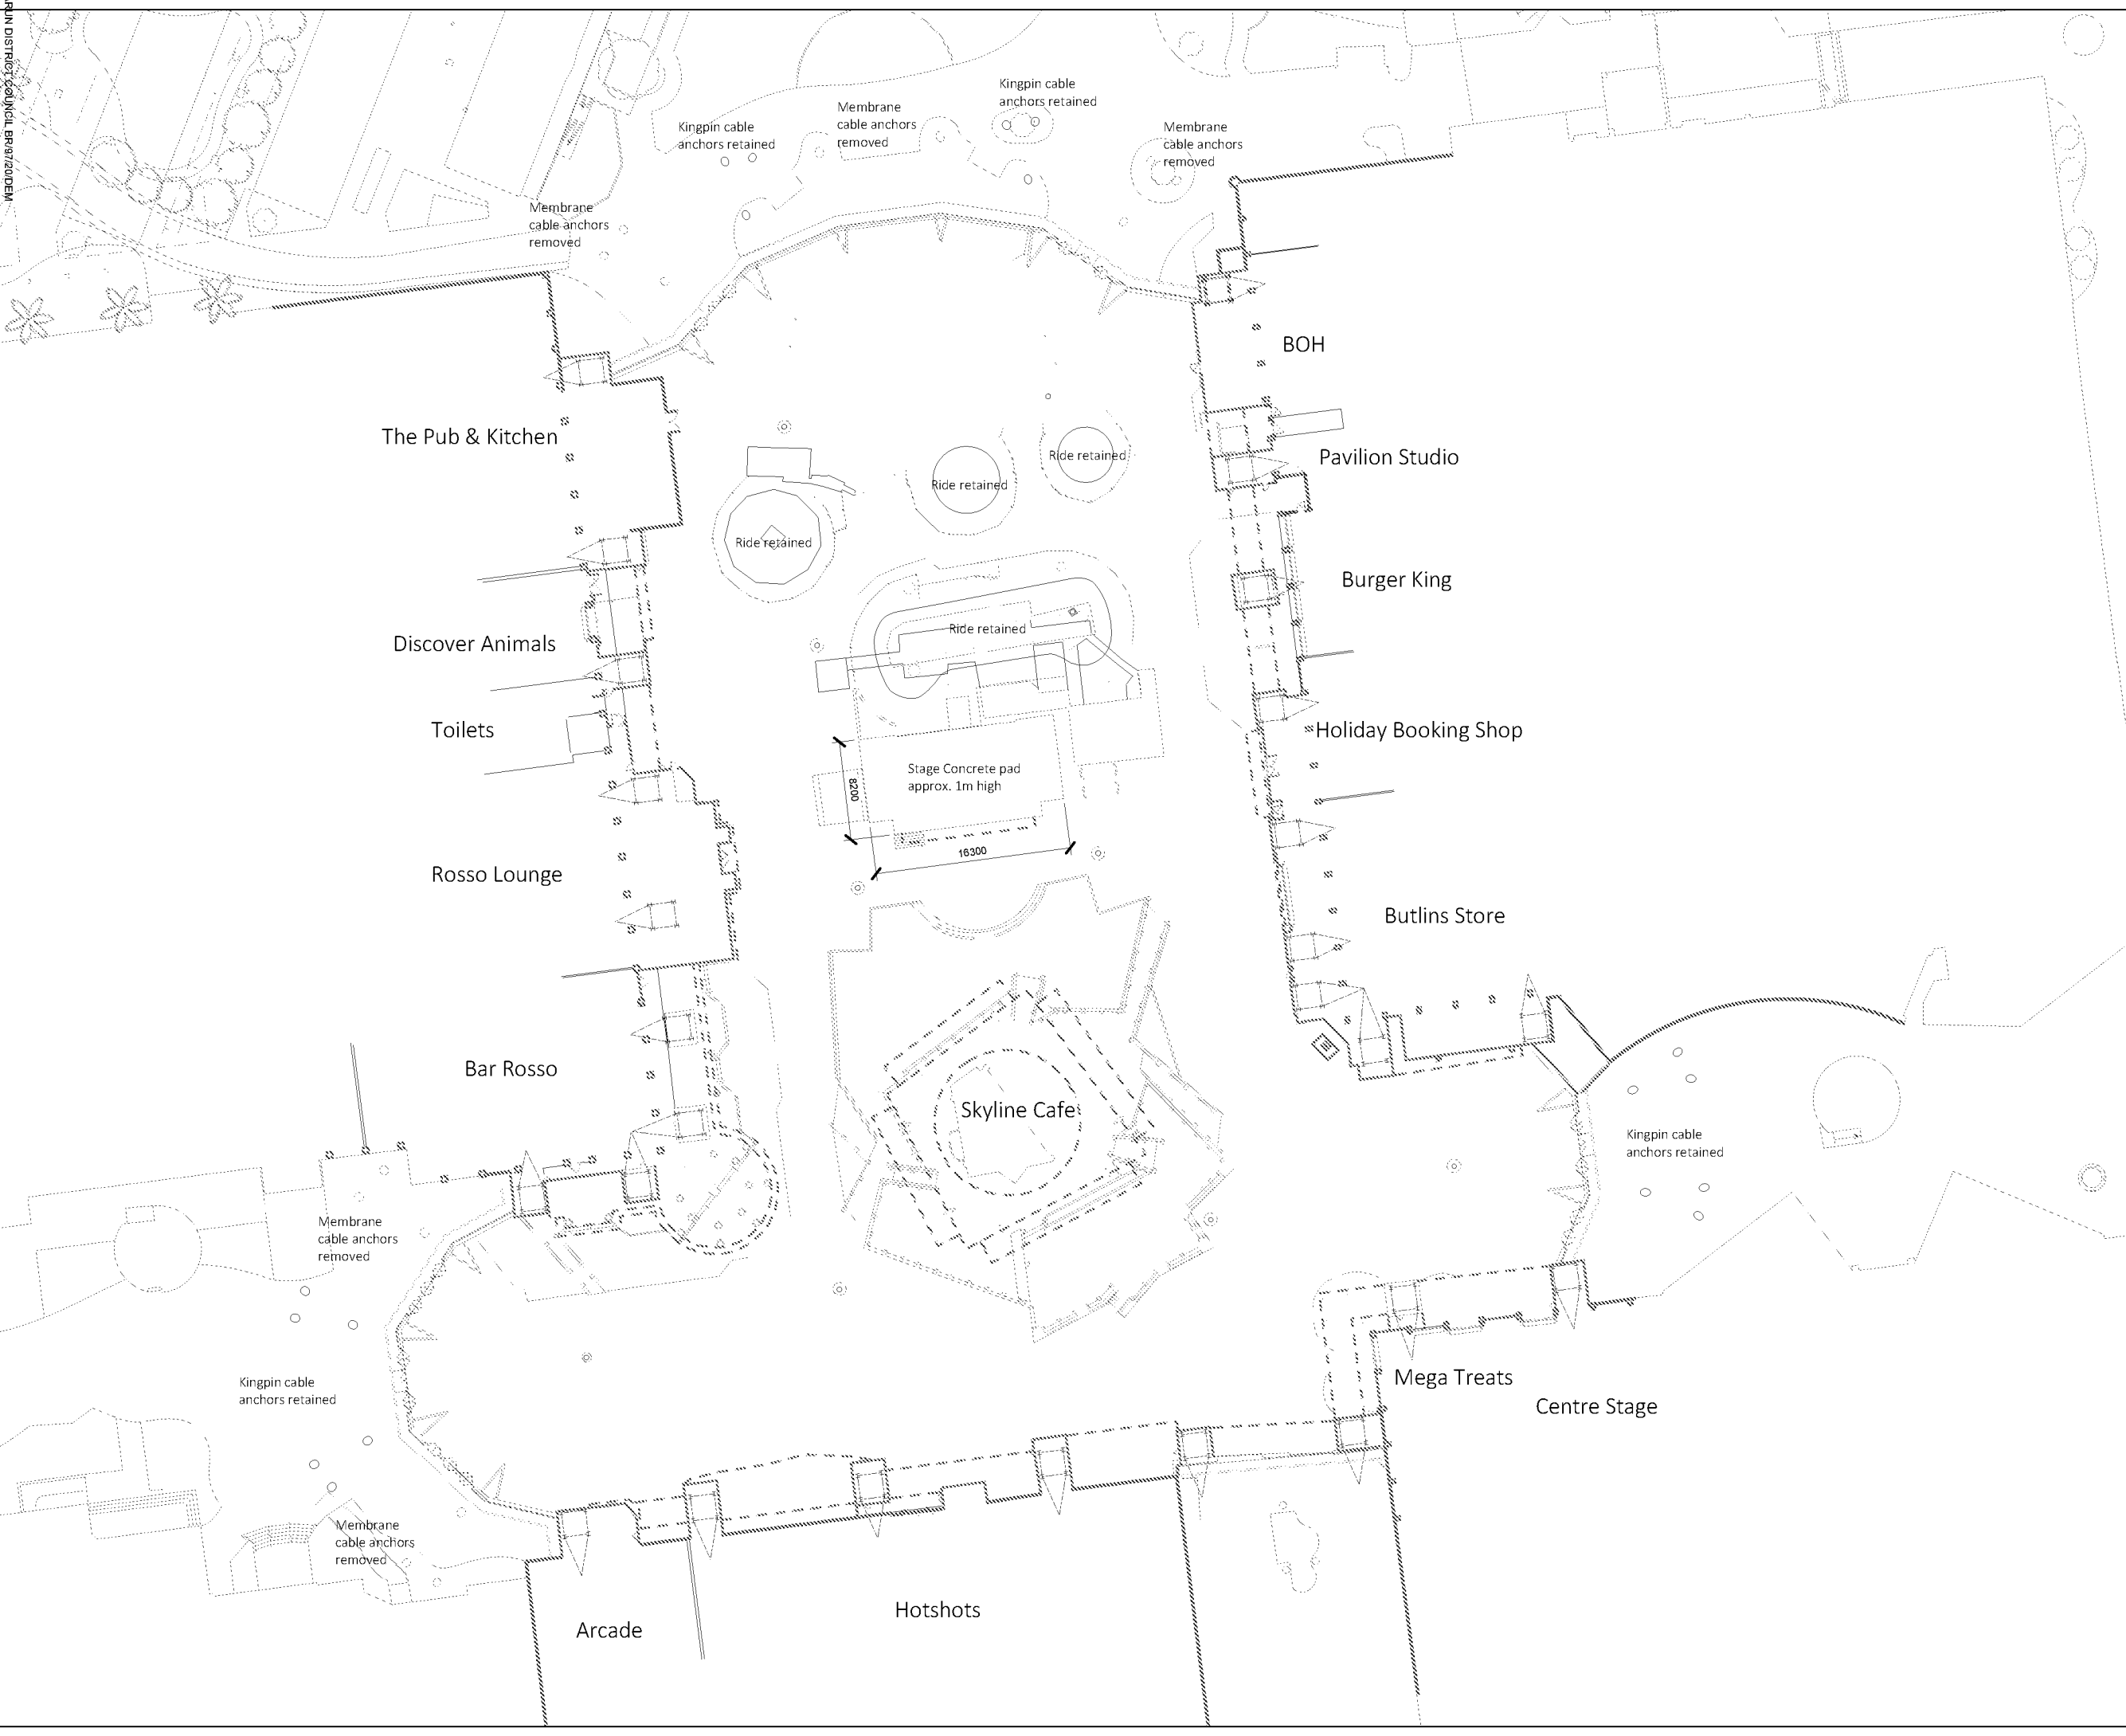


ARUN DISTRICT COUNCIL BR/20DEM

Report any dimensional discrepancies, errors, or omissions prior to commencing on site.
All dimensions to be checked on site.
Do not scale dimensions off drawings.

This drawing is copyright. All rights reserved.
Wilson Owens Owens Ltd

REV	DATE	DESCRIPTION	BY	CHKD

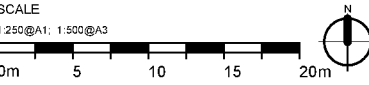

DRAWING STATUS
FOR INFORMATION

CLIENT
BOURNE LEISURE

PROJECT
BOGNOR REGIS RESORT

DRAWING TITLE
**Skyline Plaza
Demolition Plan**

SCALE @A1	DRAWN	DATE	CHECKED	DATE
1 : 250	LS	27/04/20	EO	27/04/20

wilsonowensowens

Unit 5, The Piano Works, 113 - 117 Farringdon Road, London, EC1R 3BX
Boulin +44 (0) 20 3803 8101
www.wilsonowensowens.com

DRAWING NO.
1912-BG-WOO-SK004

REVISION