




- LEGEND**
- Site Boundary
 - Parking Spaces
 - Fencing
 - BINS
 - PICNIC AREA

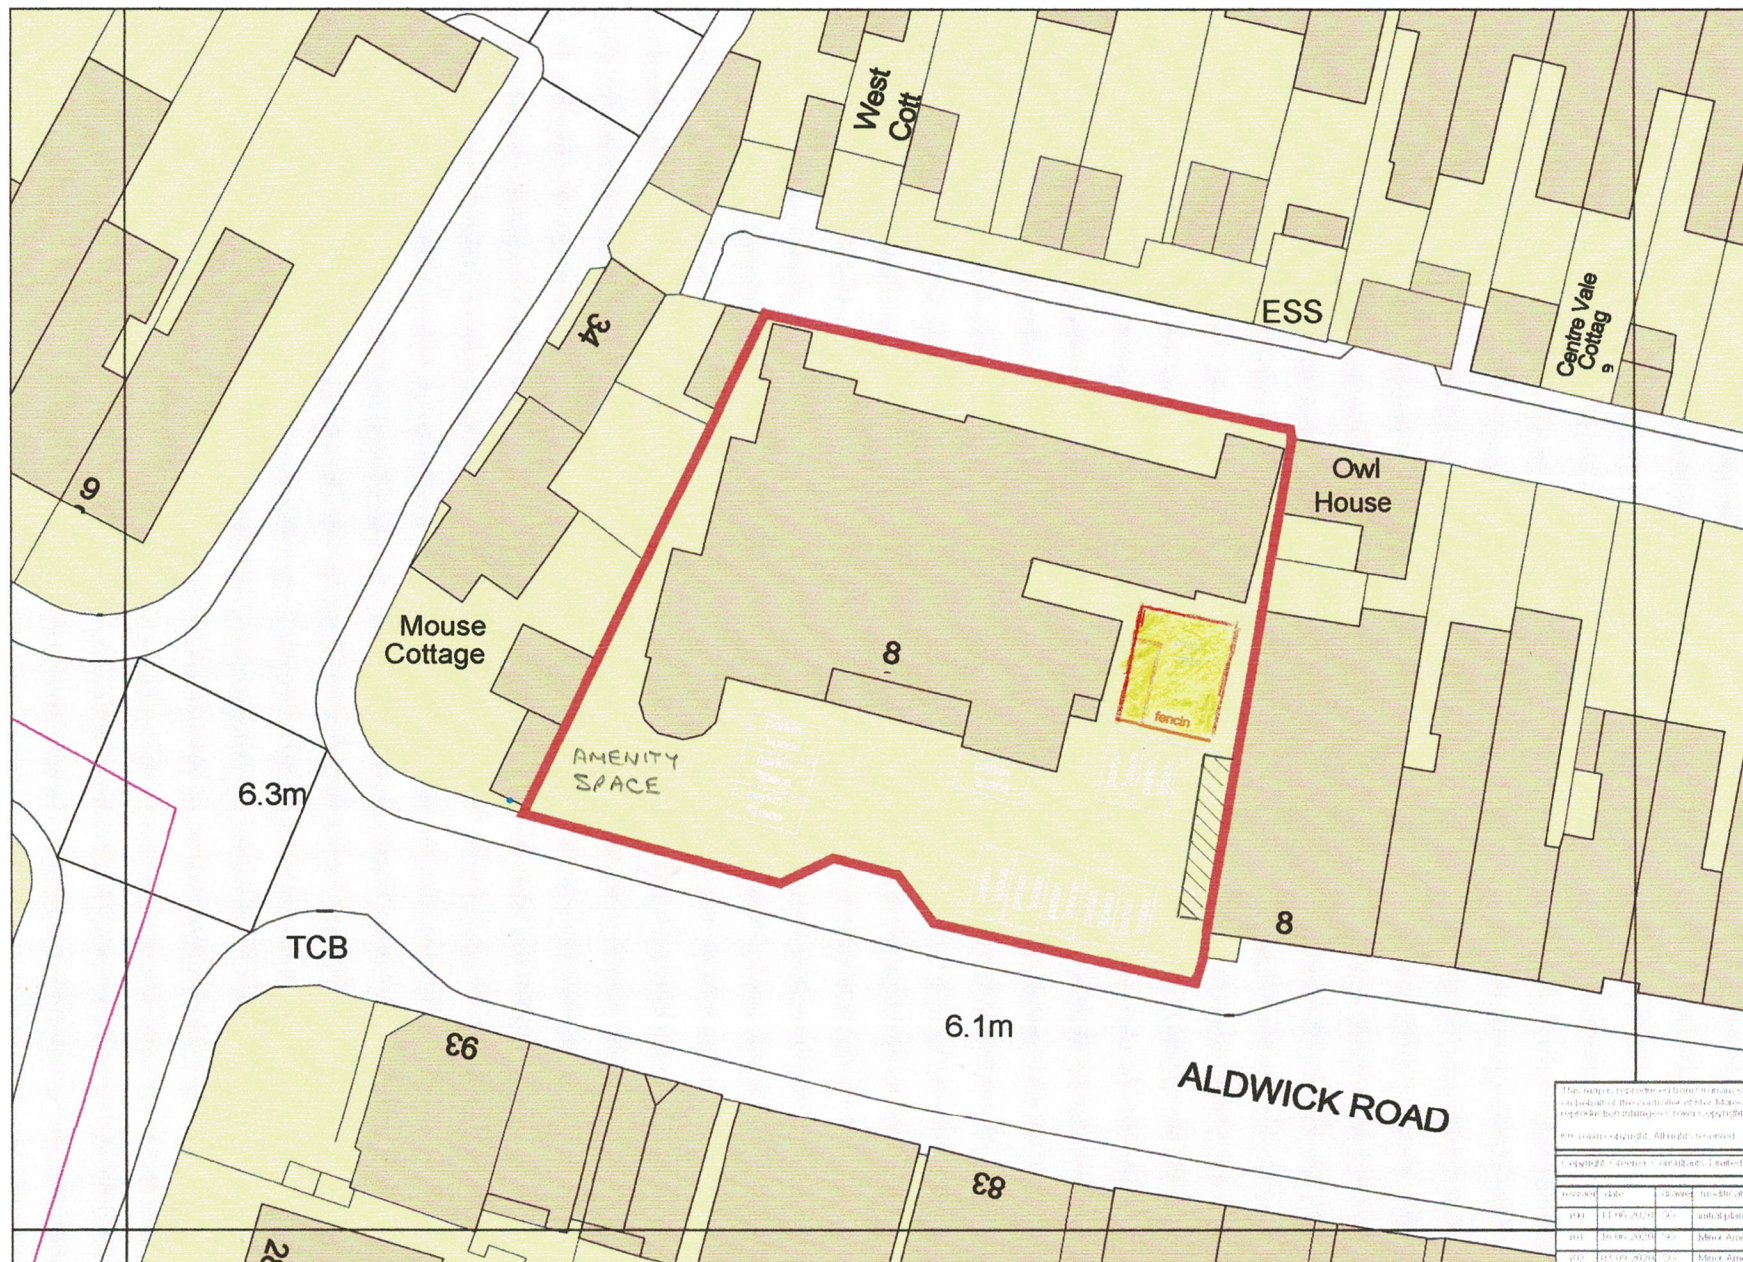

Ordnance Survey, (c) Crown Copyright 2020. All rights reserved. Licence number 100022432

This map is reproduced from Ordnance Survey data and is reproduced with the permission of Ordnance Survey on behalf of the Controller of Her Majesty's Stationery Office. It is reproduced by permission of Ordnance Survey and may be subject to copyright and may be subject to publication or other restrictions.

© Crown Copyright. All rights reserved.

Copyright Greenlee Consultants Limited. Not a controlled copy.

revision	date	by	description
001	11.06.2020	JS	initial plan
002	16.06.2020	JS	Minor Amendments
003	03.09.2020	JS	Minor Amendments

Greener Consultants Ltd. 251 Chalfont Road, Epsom E15 4JL. Tel: 01440 7510 400 Fax: 01440 7510 401
www.greenerconsultants.com | info@greenerconsultants.com

85 ALDWICK ROAD, BUCKINGHAM, MK18 2PE

SITE BLOCK PLAN 1:500

project	221	drawn	JS	date	03.09.2020
revision	003	checked by	JS	date	
scale	@ A4	1:500	authorised by	JS	
drawing number	20200903_273_royal bay site block plan 500r02_00				
dwg file name	20200911_273_royal bay master layout 002_00				