






FRONT ELEVATION

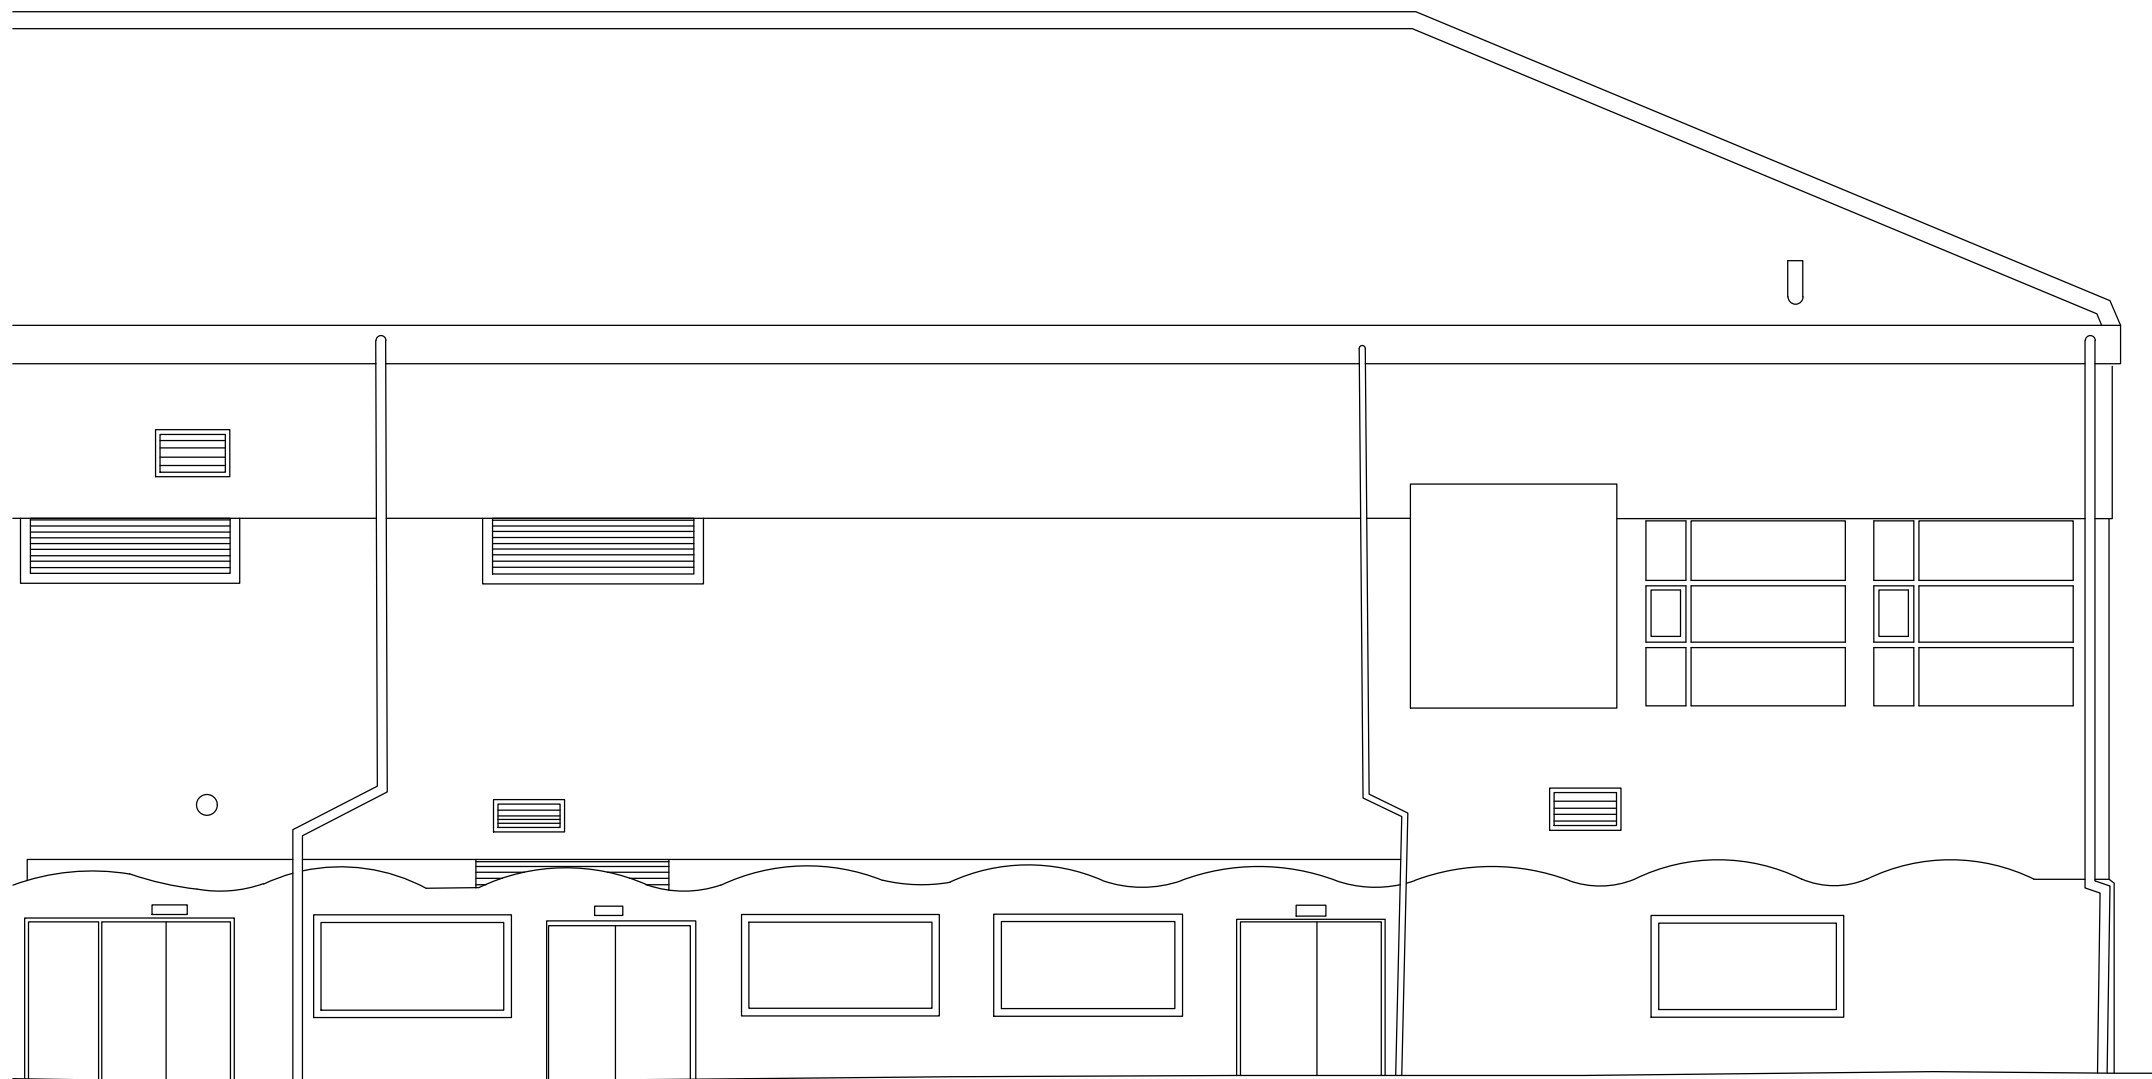

SIDE ELEVATION

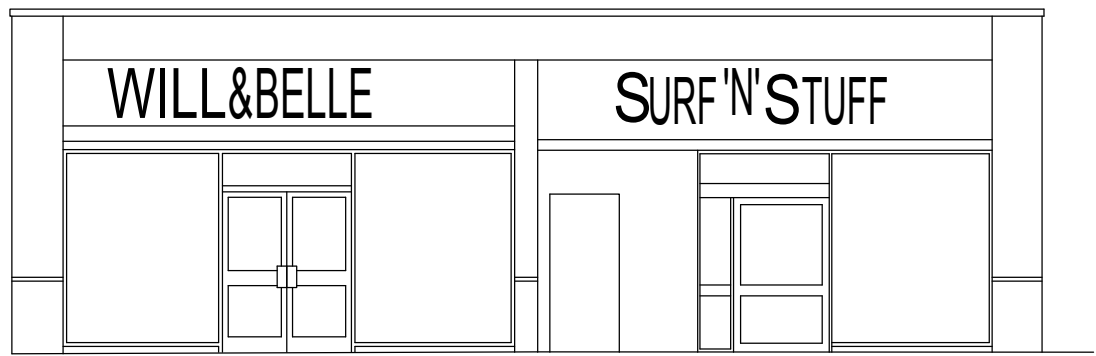

FRONT 01 ELEVATION

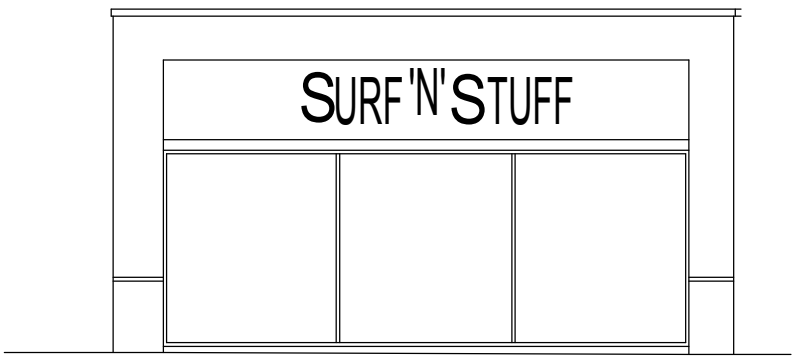

SIDE 01 ELEVATION