


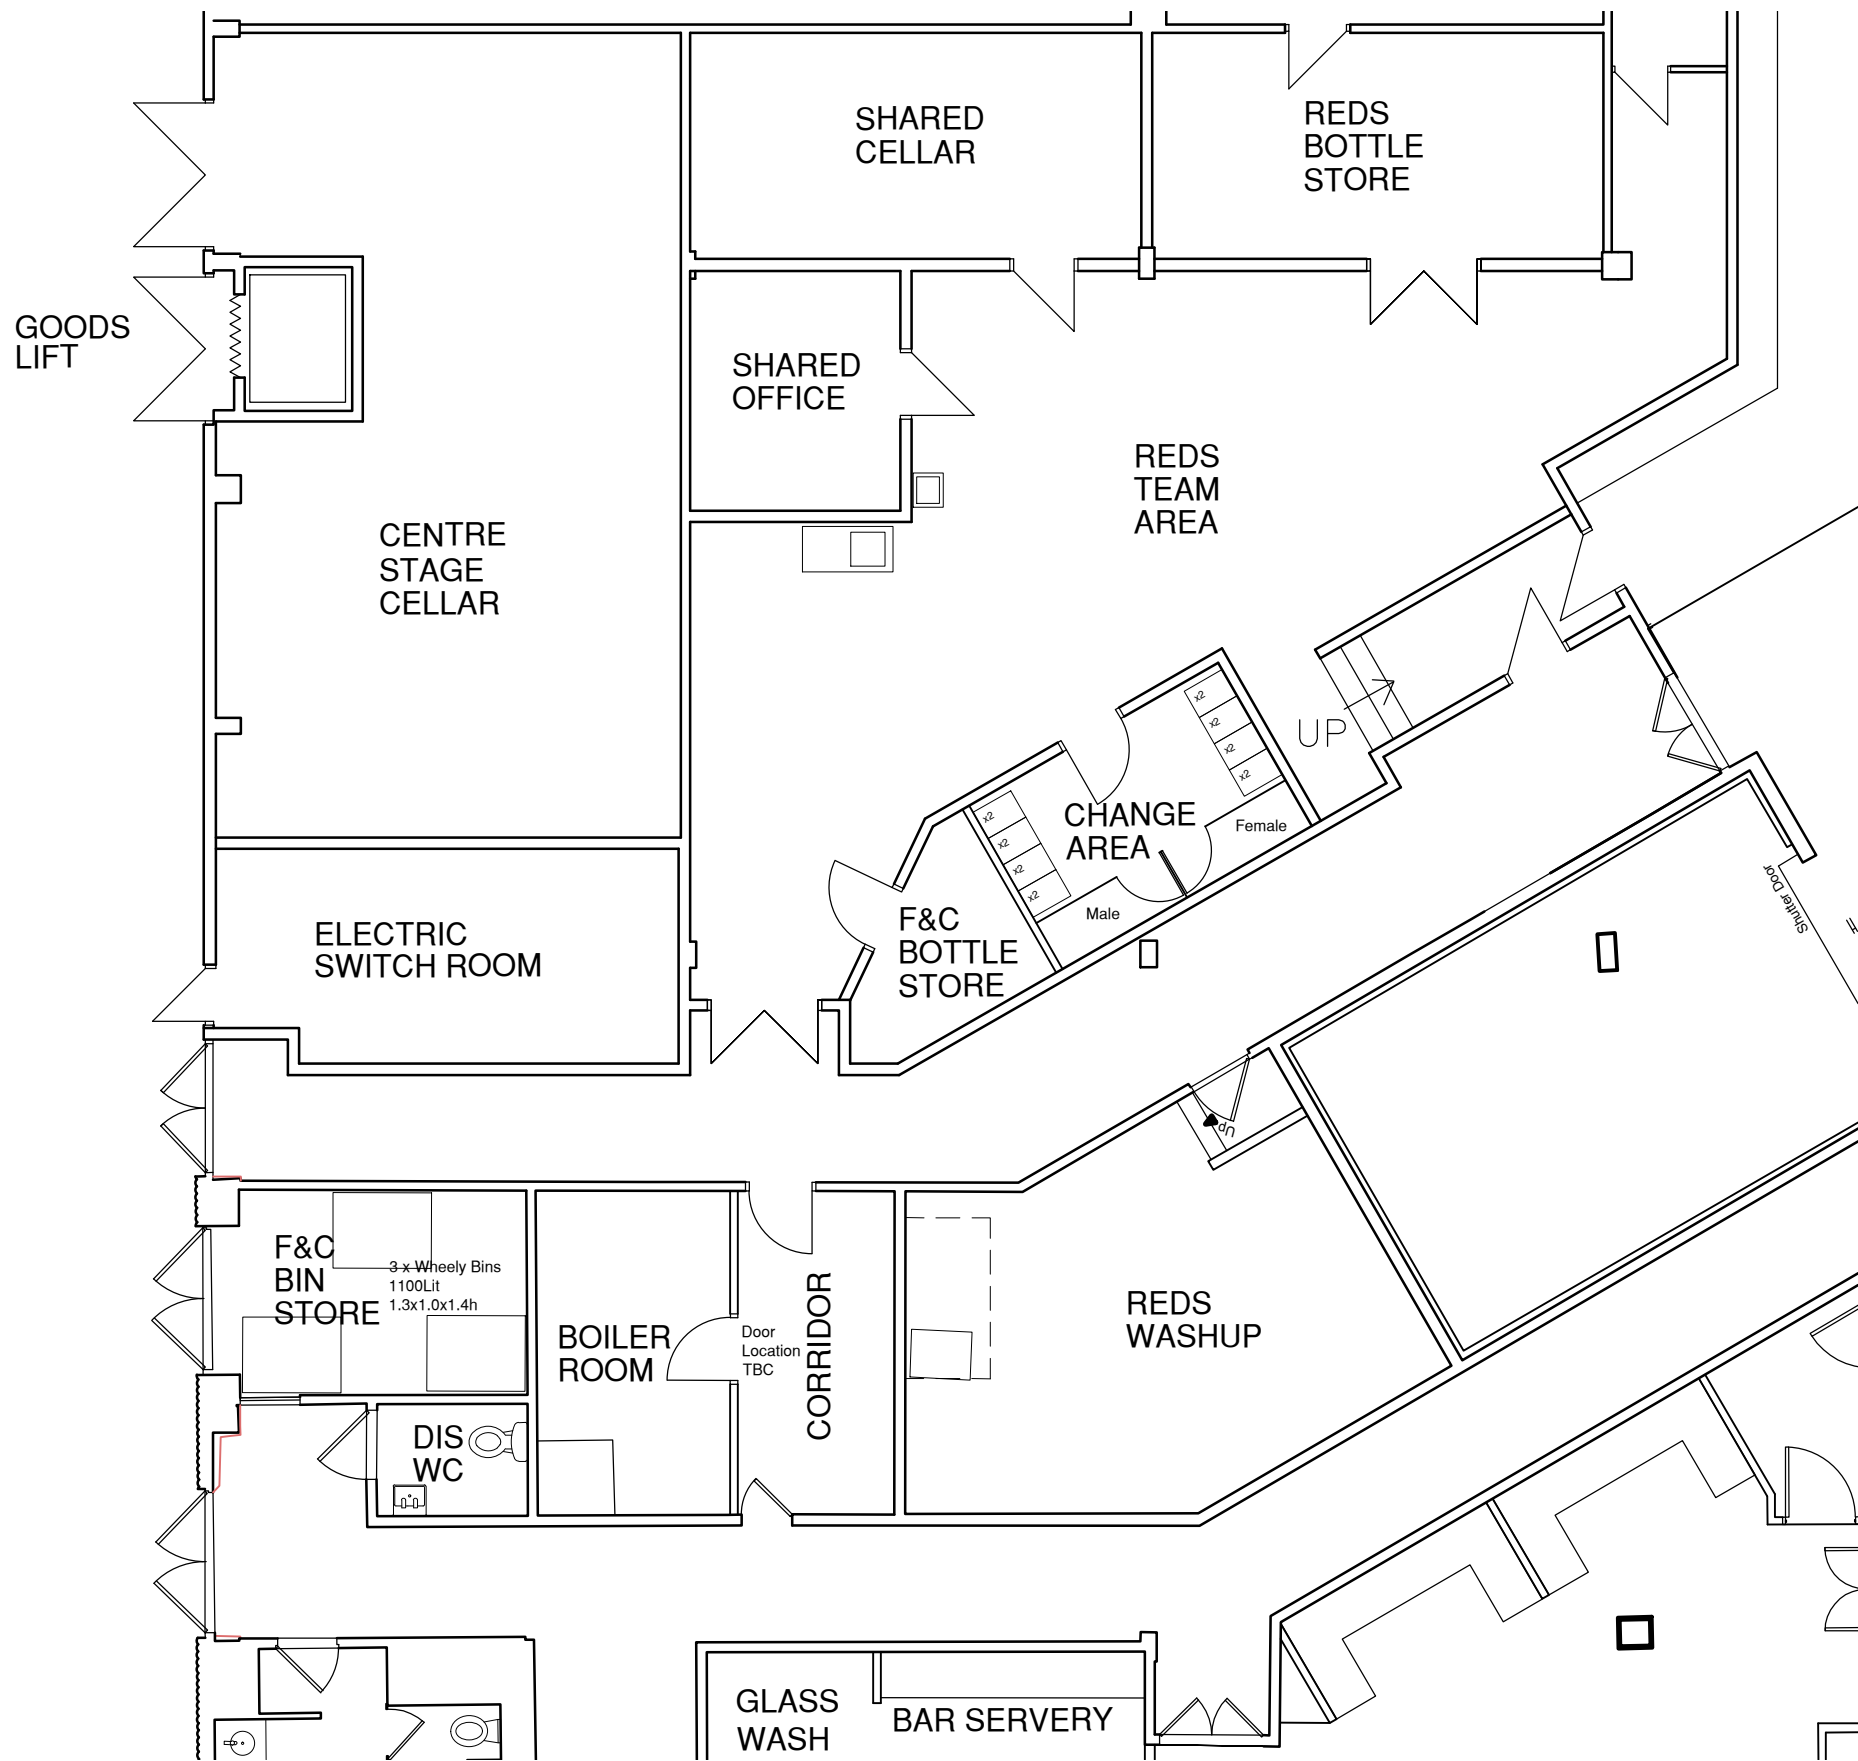

	designmanagementpartnership		rev	date	revision note	initls	Figured dimensions to be used in preference to scaled sizes All dimensions to be checked by the contractor before commencing work and any discrepancies reported to the Architect Drawings to be read in conjunction with Structural Engineers and other consultants drawings. This drawing is the property of designmanagementpartnership. Copyright is reserved by them and the drawing is issued on the condition that it is not copied, reproduced, retained or disclosed to any unauthorised person either wholly or in part without the consent of designmanagementpartnership.	scale @ A3	drawn	check	date	status	job no	rev
	8 trade street, cardiff, cf10 5dt T +44(0)29 2064 4829 F +44(0)29 2064 4831 E mail@designmanagementpartnership.com		A	17.03.17	Changes to bin store and staff change locations — — —	cl		1:100	CL	-	02/03/17	Sketch	16.076	A
								title		client		drawing number		
								Proposed Part Plan Reds B cellar Option 2		Fish and Chip Restaurant Butlins Bognor for Bourne Leisure		102		