**NOTE**
THIS DRAWING MAY BE SCALED FOR PLANNING PURPOSES ONLY.

ALL DIMENSIONS TO BE CHECKED ON SITE PRIOR TO COMMENCEMENT OF WORK. ALL DIMENSIONS RELATING TO SUB-CONTRACTORS OR SUPPLIERS WORK MUST BE CHECKED AND AGREED BETWEEN THE GENERAL CONTRACTOR, THE SUB-CONTRACTOR(S) AND / OR SUPPLIER(S). ALL DIMENSIONS ARE IN MILLIMETRES UNLESS OTHERWISE STATED. ALL WORKS OR MATERIALS INDICATED ON THE DRAWING ARE TO BE TO THE LATEST BRITISH STANDARDS AND ARE TO BE CARRIED OUT IN ACCORDANCE WITH THE RELEVANT CODES OF PRACTICE OR RECOGNISED TRADE ASSOCIATION RECOMMENDATIONS AND PUBLICATIONS.
THIS DRAWING TO BE READ IN CONJUNCTION WITH ALL RELEVANT DRAWINGS AND SPECIFICATIONS OF OTHER CONSULTANTS.

ANY DISCREPANCIES TO BE BROUGHT TO THE ATTENTION OF THE ARCHITECT. IF IN DOUBT ASK.

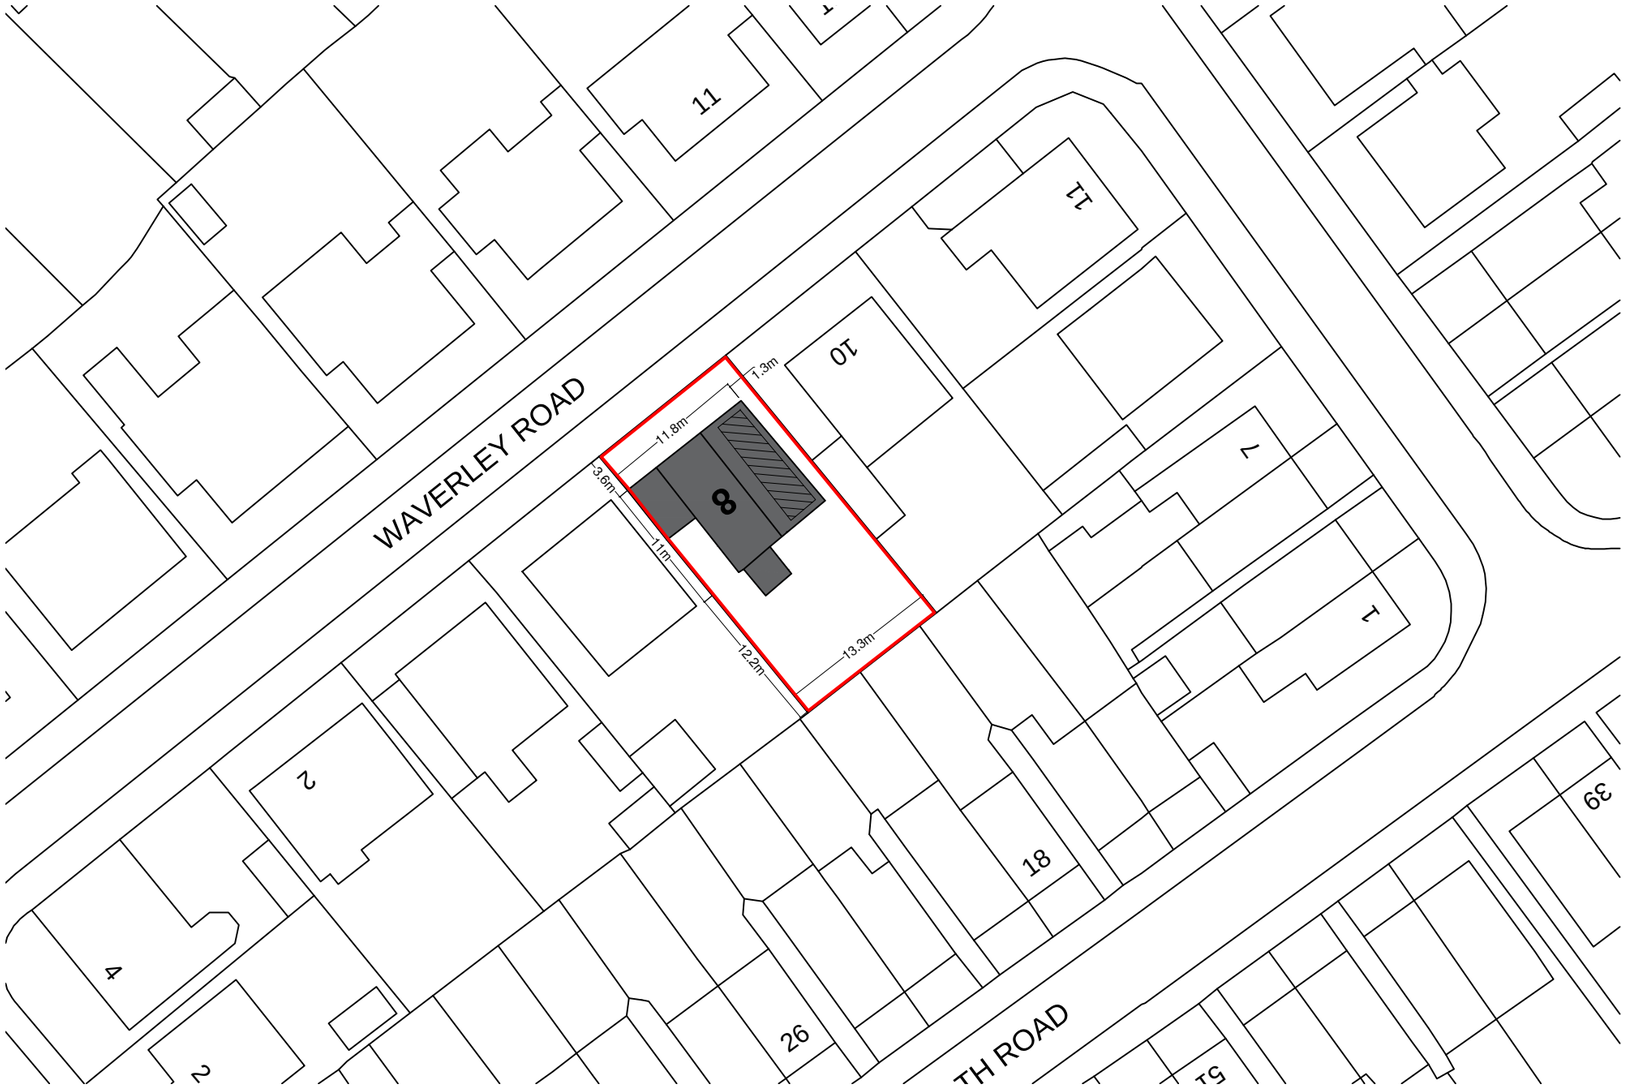


Produced on 30 March 2019 from the Ordnance Survey National Geographic Database and incorporating surveyed revision available at this date.
This map shows the area bounded by 492397,99650 492397,99792 492539,99792 492539,99650
Reproduction in whole or part is prohibited without the prior permission of Ordnance Survey.
Crown copyright 2019. Supplied by copla ltd trading as UKPlanningMaps.com a licensed Ordnance Survey partner (100054135).
Data licenced for 1 year, expiring 30 March 2020. Unique plan reference: v2c/334299/454536

BLOCK PLAN
SCALE 1:500

0 5 10 15 20 25

N

| REV | DATE | AMENDMENT | BY |
|---|---|---|---|

PROJECT
8 WAVERLEY ROAD
BOGNOR REGIS
WEST SUSSEX, PO21 5NB

DRAWING
BLOCK PLAN
(PLANNING ISSUE)

| | |
|---|---|
| Date: MARCH 2019 | Drawn By: CE |
| Scale: 1: 500 @A3 | Iss. App. By: AS |
| Drawing No: 002 | File Location: 089 |

ARUN DISTRICT COUNCIL BR/89/19/HH