


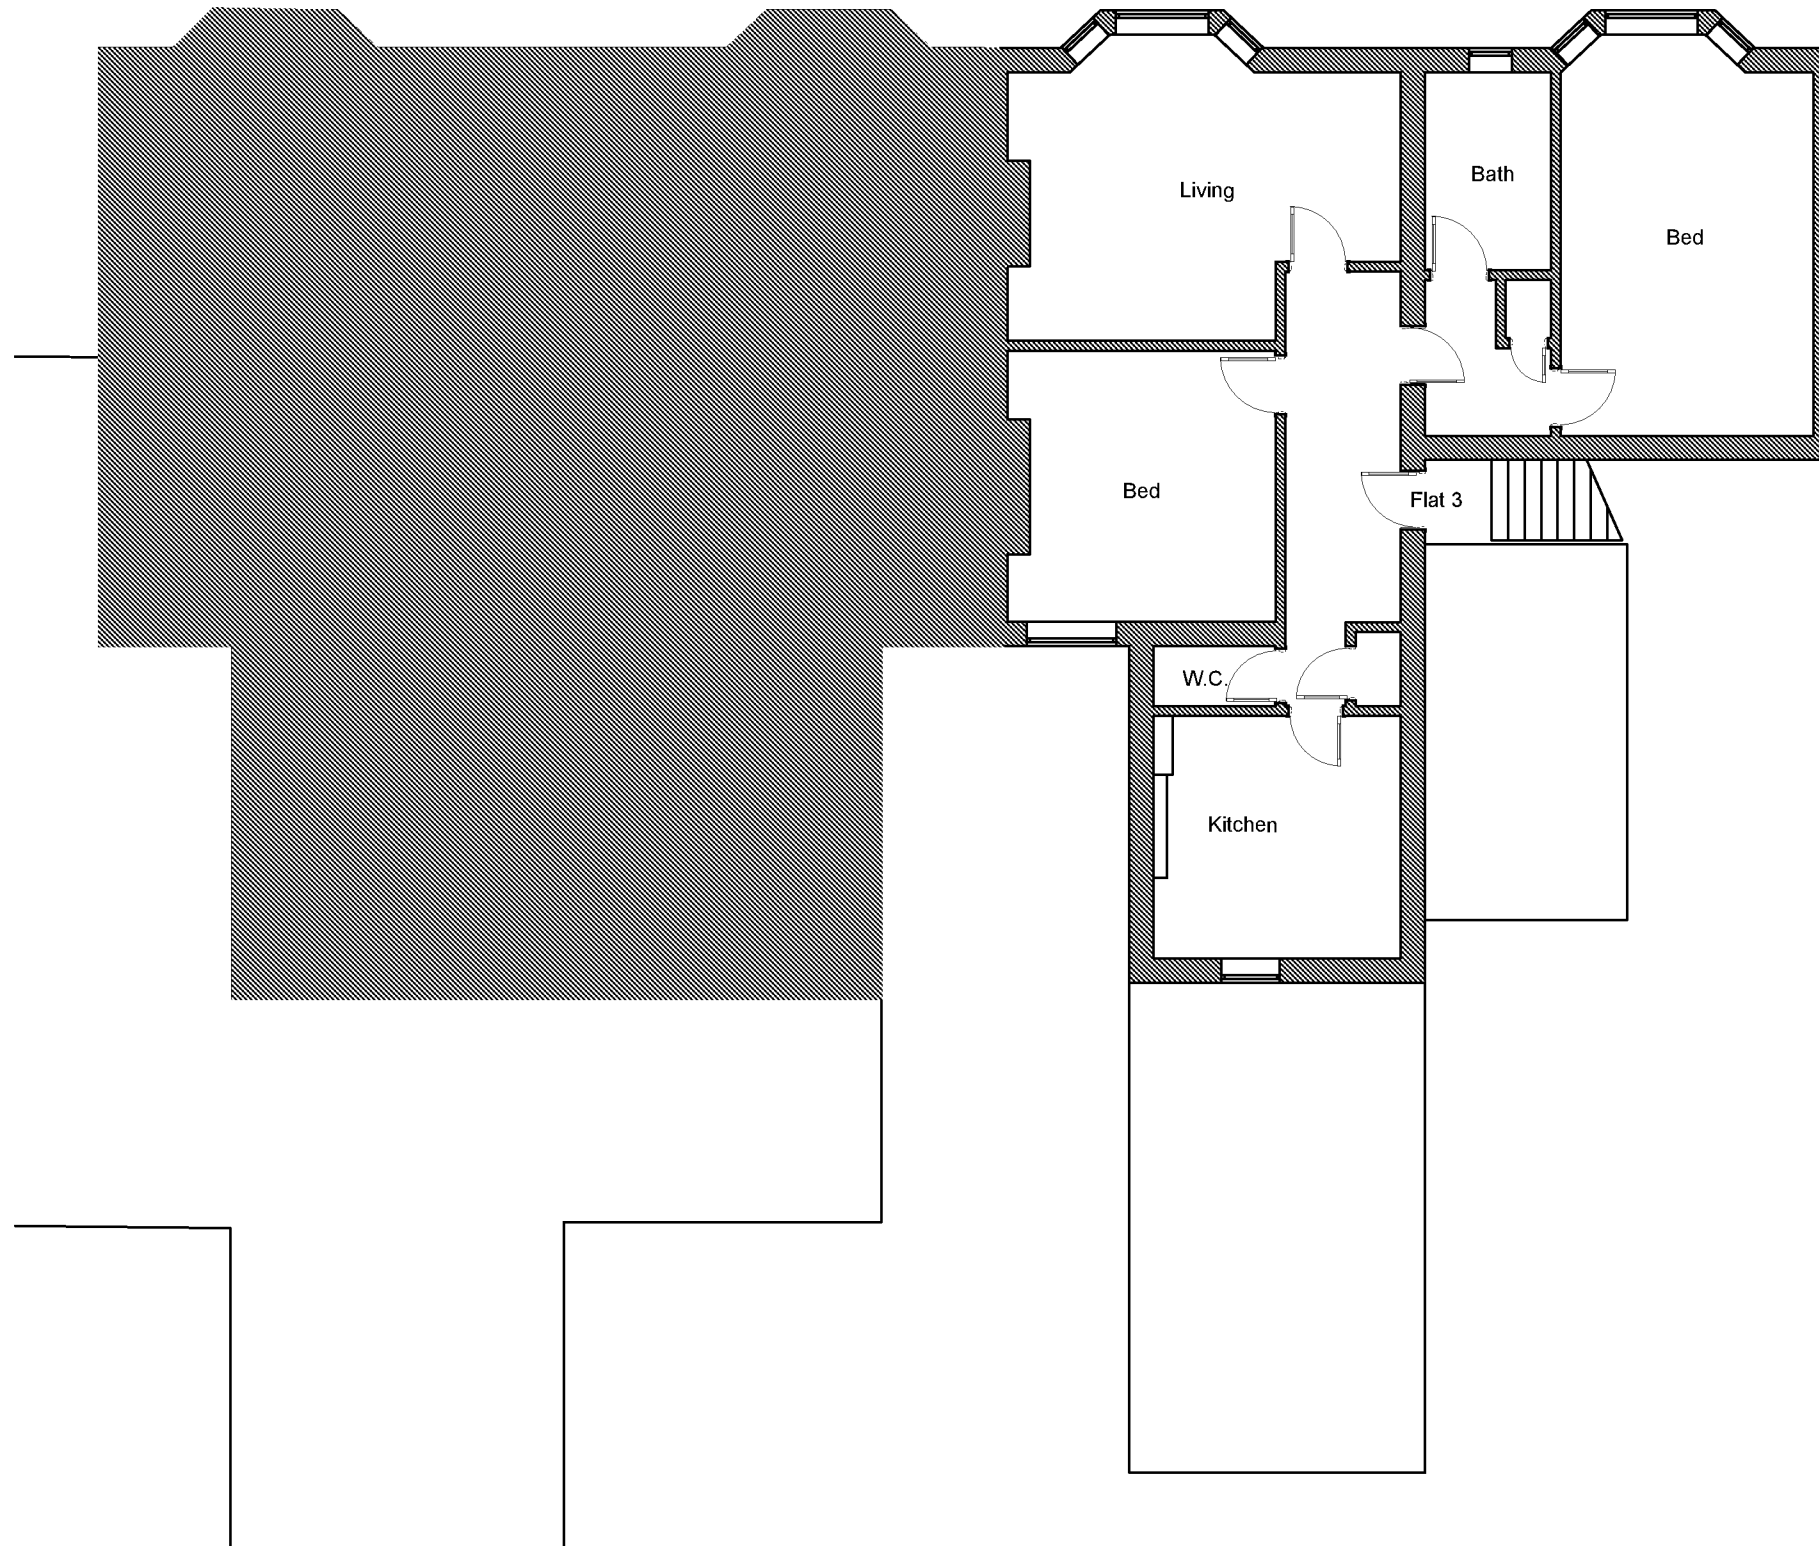

Essex House. First Floor. Existing Plan

Scale 1:1250

This drawing is copyright of more than architecture ltd ©

1:1 0mm 20 40 60

CLIENT St Joseph's BR LLP
PROJECT St. Joseph's
DRAWING TITLE Essex House. First Floor. Existing

DATE March 2017
DWG NO. 129/ 0.151
SCALE @ A3
REVISION 04
DATE 21.03.17

NOTES
This drawing is copyright and shall not be reproduced nor used for any other purpose without the written permission of the architects. This drawing must be read in conjunction with all other related drawings and documentation. Permission is granted to scale from this drawing for the purposes of Local Authority Planning Approval only. Please verify that the information is correctly printed to scale by checking the control bar.

randell design group
more than architecture

RIBA

Chartered Practice
more studio halls orchard barn
apuldram PO20 7FD