


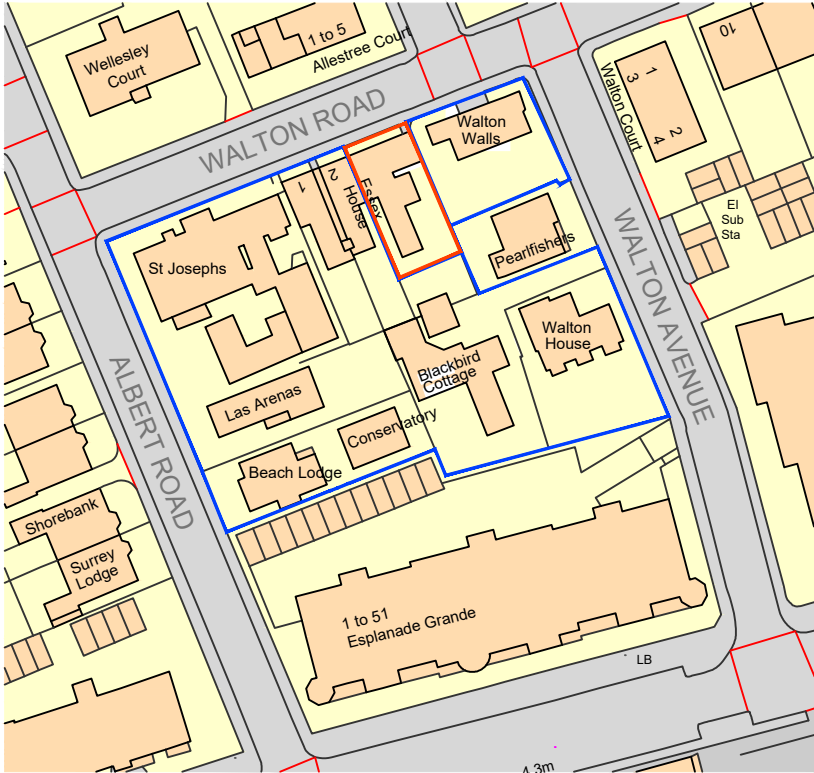

Ordnance Survey, (c) Crown Copyright 2016. All rights reserved. Licence number 100022432

Location Plan

Scale 1:1250



This drawing is copyright of more than architecture ltd ©

1:1 0mm 20 40 60

CLIENT	St Joseph's BR LLP
PROJECT	St Joseph's
DRAWING TITLE	3 Walton Rd (Essex House) Location Plan

DATE	MArch 2017
DWG NO.	129 / 2.006
SCALE	@ A3
REVISION	DATE
02	20.03.17

NOTES

This drawing is copyright and shall not be reproduced nor used for any other purpose without the written permission of the architects. This drawing must be read in conjunction with all other related drawings and documentation. Permission is granted to scale from this drawing for the purposes of Local Authority Planning Approval only. Please verify that the information is correctly printed to scale by checking the control bar.



RIBA 
Chartered Practice
more studio halls orchard barn
apuldram PO20 7FD
+44 (0) 1243 214 204
mail@randelldesigngroup.com
www.randelldesigngroup.com