


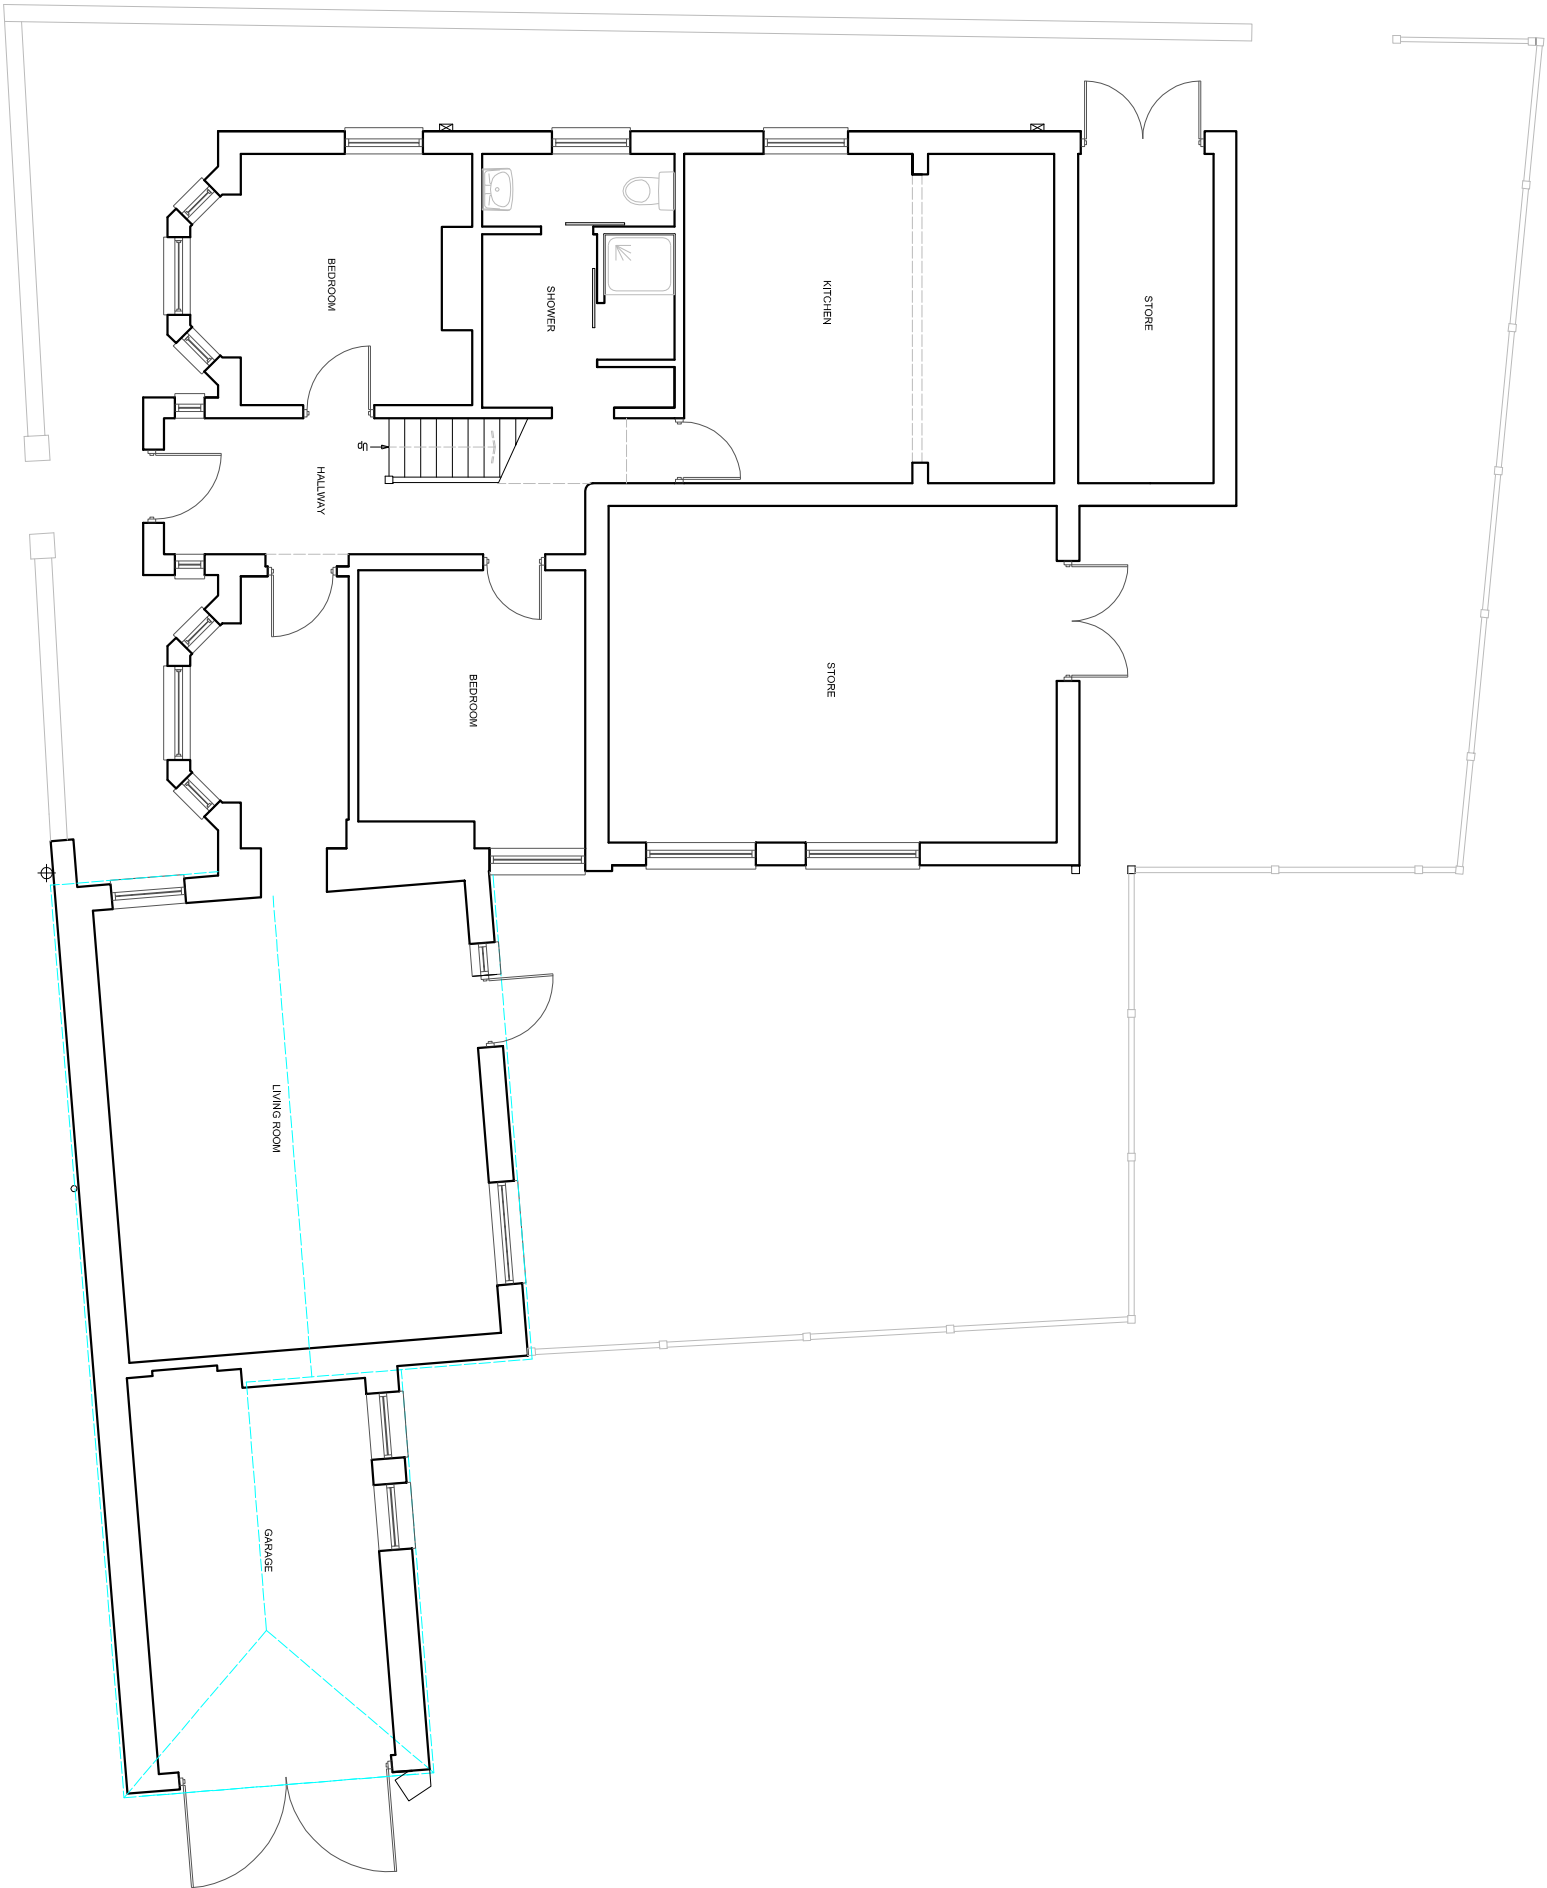

SCALE

0	2	4	6	8	10
---	---	---	---	---	----

METRES

EXISTING GROUND FLOOR PLAN

SUSSEX BUILDING CONSULTANCY LIMITED 23 MEAD LANE, BOGNOR REGIS, WEST SUSSEX. SCALE - 1/100 REV - DATE - 10/10/2019	 LABC partner 3 NORFOLK ROAD BOGNOR REGIS PO21 5LZ TEL - (07243) 963379
--	---