



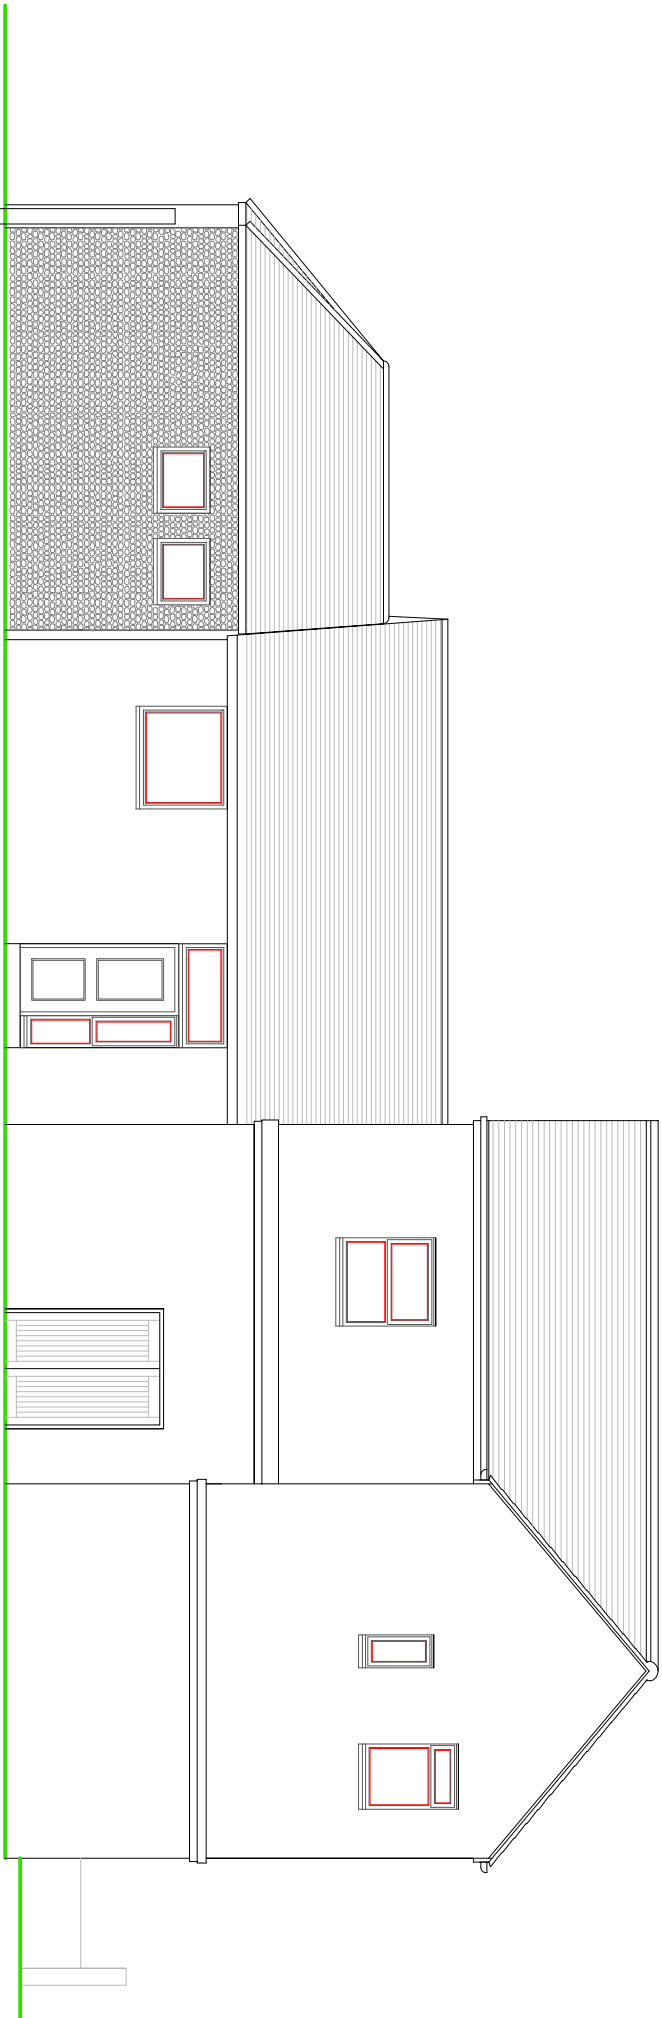


WESTERN ELEVATION

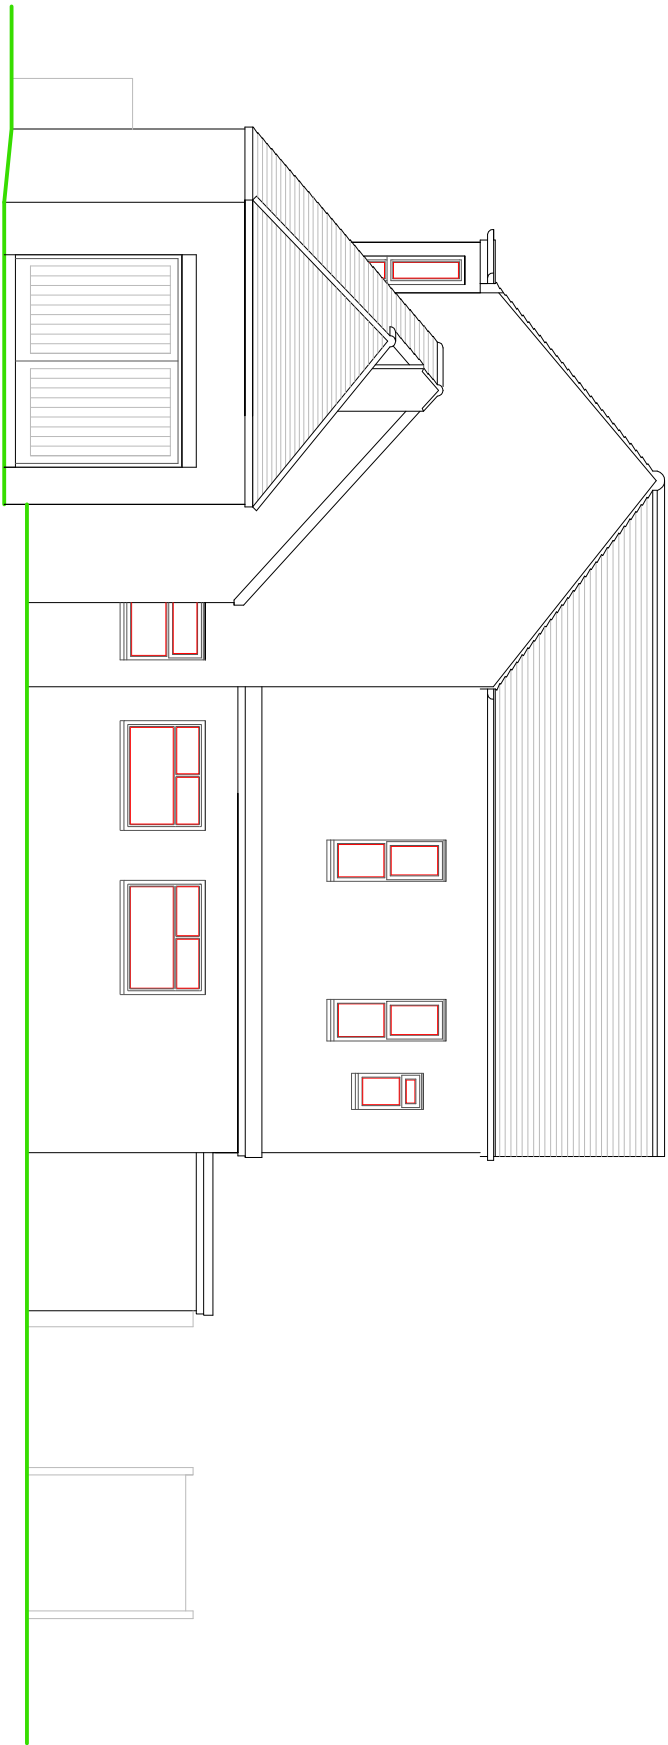

NORTHERN ELEVATION

NOTES

- ROOF - Mixture of natural slates and plain clay tiles to pitched roofs. Green mineral felt covering to flat roofs.
- WALLS - Mixture of face brickwork, painted render and flint walling to external walls.
- WINDOWS - Mixture of wooden casement and sliding sash single glazed windows and white PVC double glazed units.
- DOORS - Wooden panelled main front door, PVC double glazed rear door and wooden garage doors.

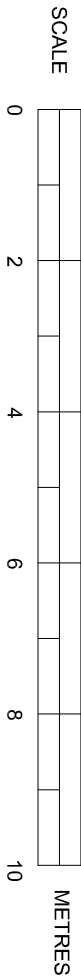

EXISTING ELEVATIONS

SUSSEX BUILDING CONSULTANCY LIMITED	
23 MEAD LANE, BOGNOR REGIS, WEST SUSSEX.	LABC 3 NORTHGATE ROAD BOGNOR REGIS PO21 5LZ TEL - (01243) 861379
SCALE - 1/100 REV - DATE - 04/1/2019	