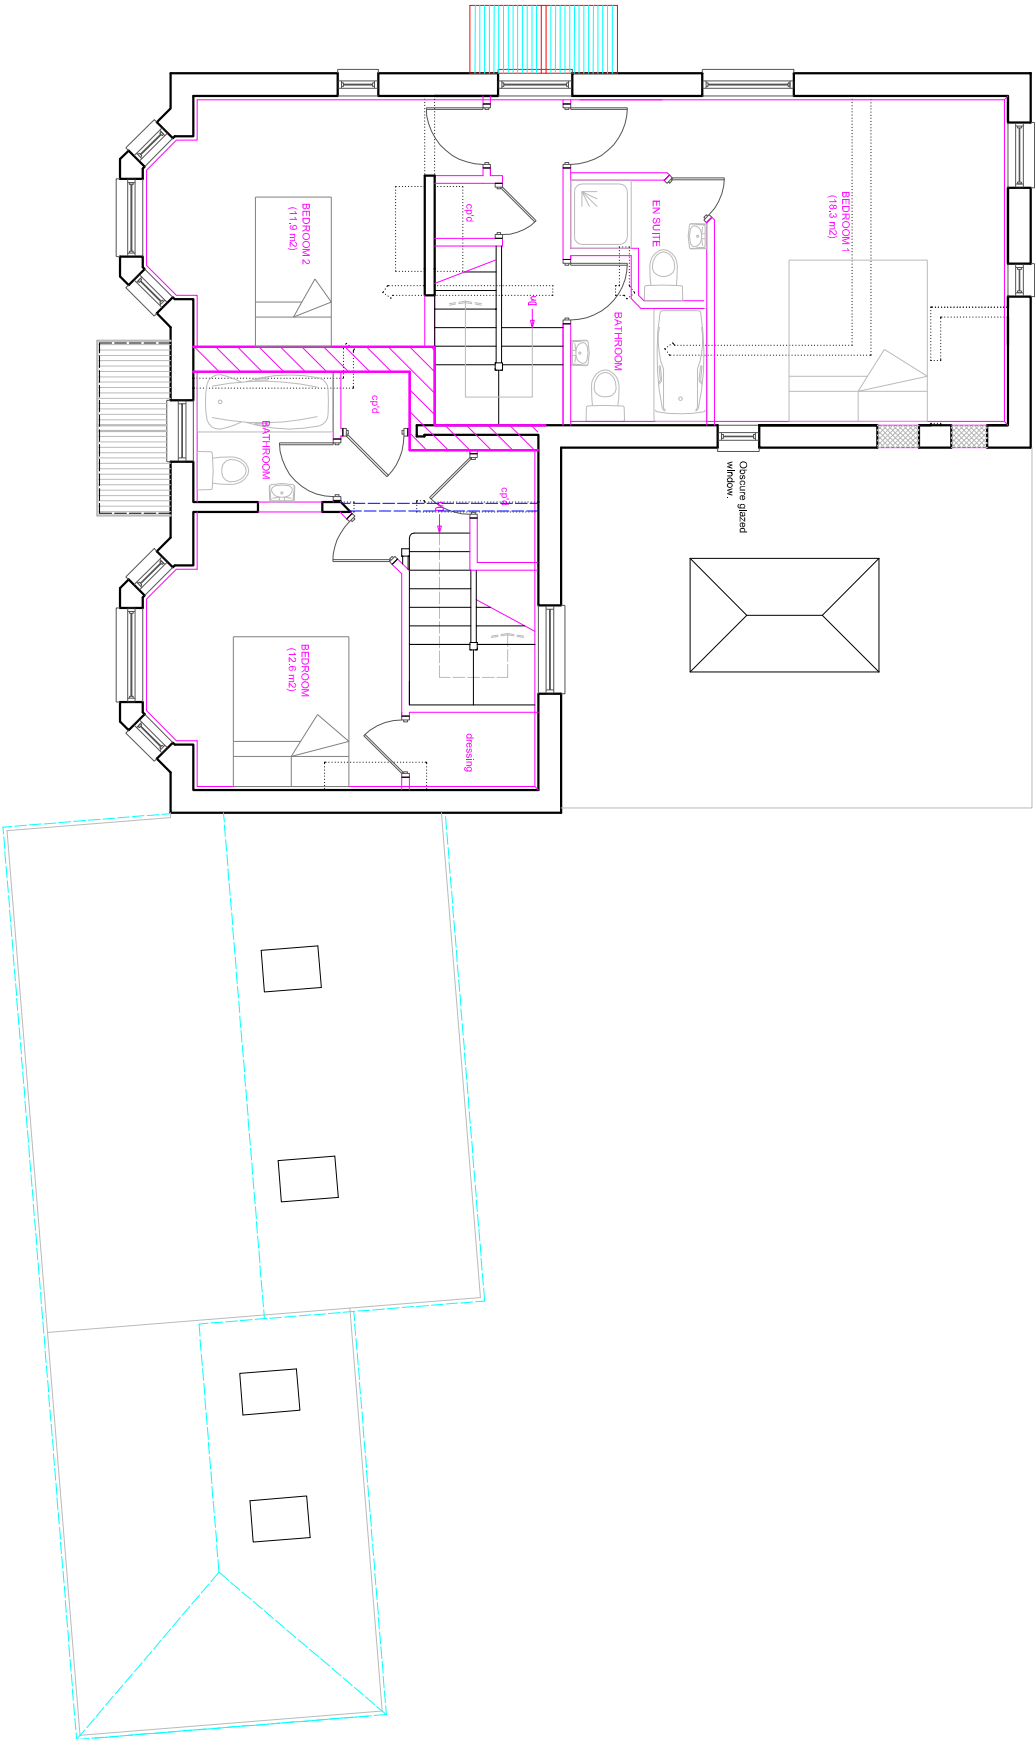


PROPOSED FIRST FLOOR PLAN

SUSSEX BUILDING CONSULTANCY LIMITED 23 MEAD LANE, BOGNOR REGIS, WEST SUSSEX. SCALE - 1/100 REV - B DATE - 27/11/2019	 LABC partner 3 NORTHCHOTE ROAD BOGNOR REGIS PO21 9LZ TEL - (01243) 861379
---	--