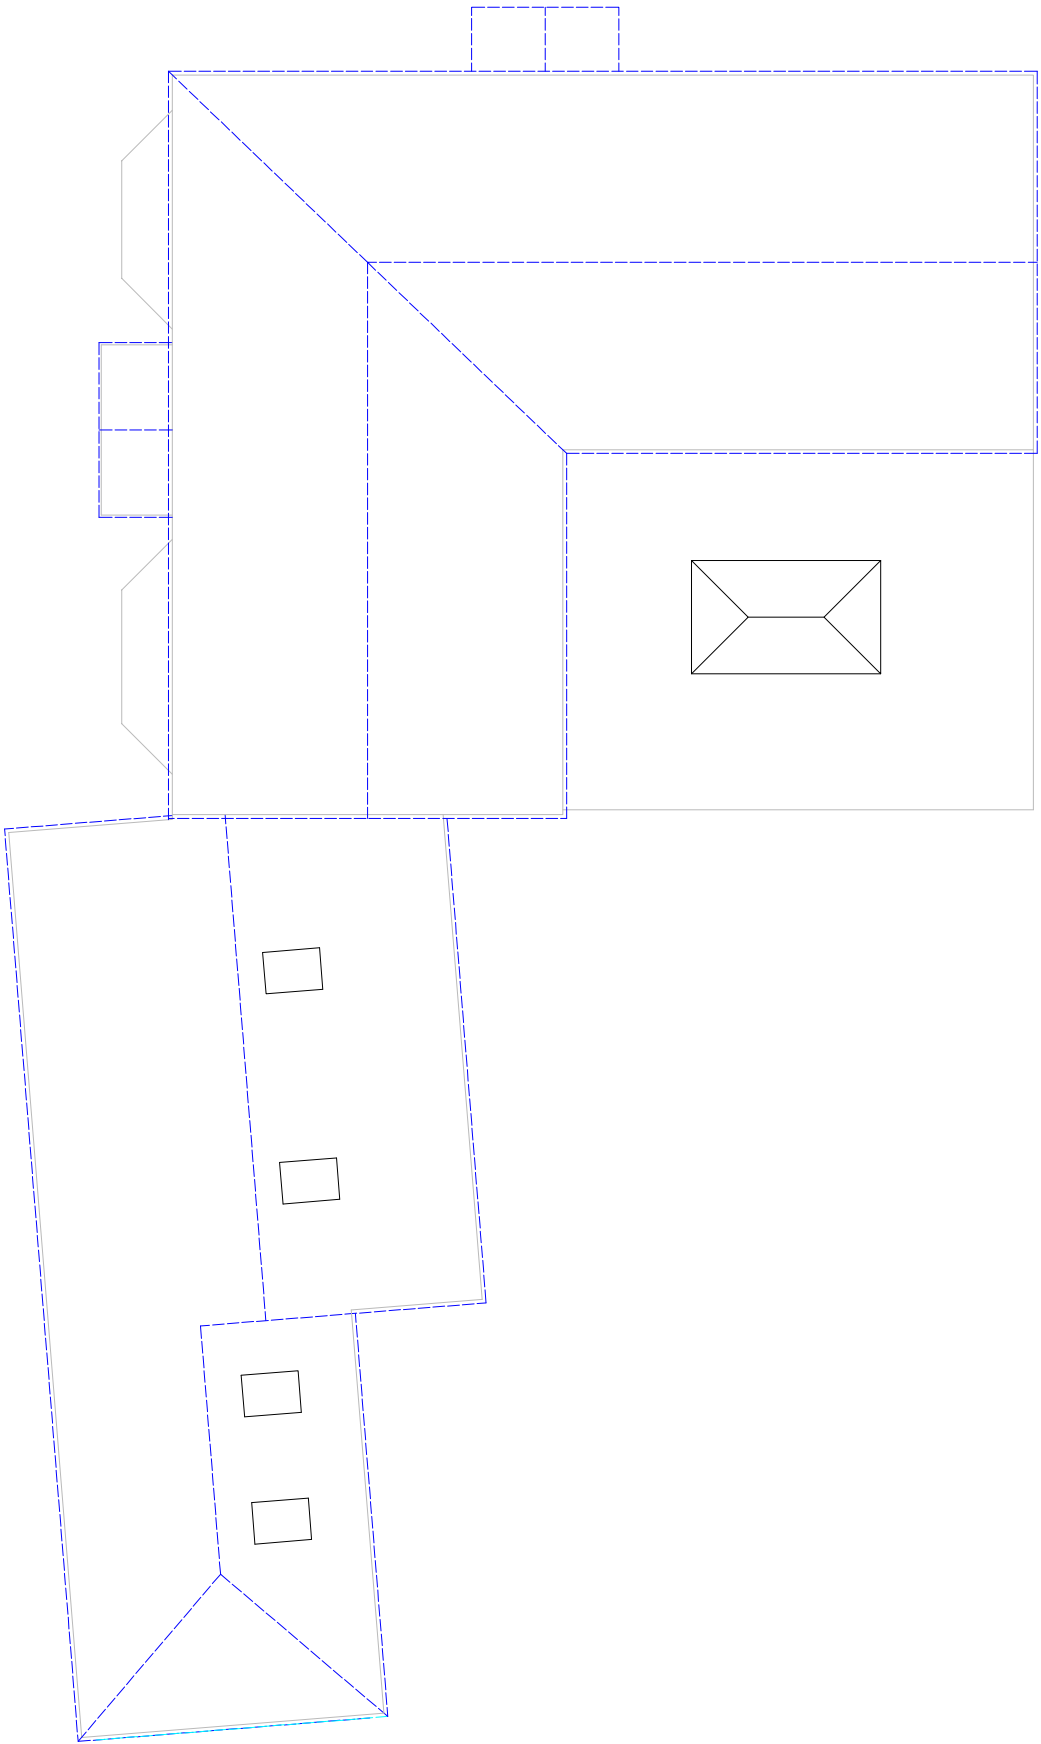


## PROPOSED ROOF PLAN

|                                             |                                                                                     |
|---------------------------------------------|-------------------------------------------------------------------------------------|
| <b>SUSSEX BUILDING CONSULTANCY LIMITED</b>  |  |
| 23 MEAD LANE,<br>BOGNOR REGIS, WEST SUSSEX. | partner<br><b>LABC</b>                                                              |
| SCALE - 1/100 REV - A    DATE - 05/11/2019  | 3 NORTHCOTE ROAD<br>BOGNOR REGIS<br>PO21 9LZ<br>TEL - (01243) 861378                |