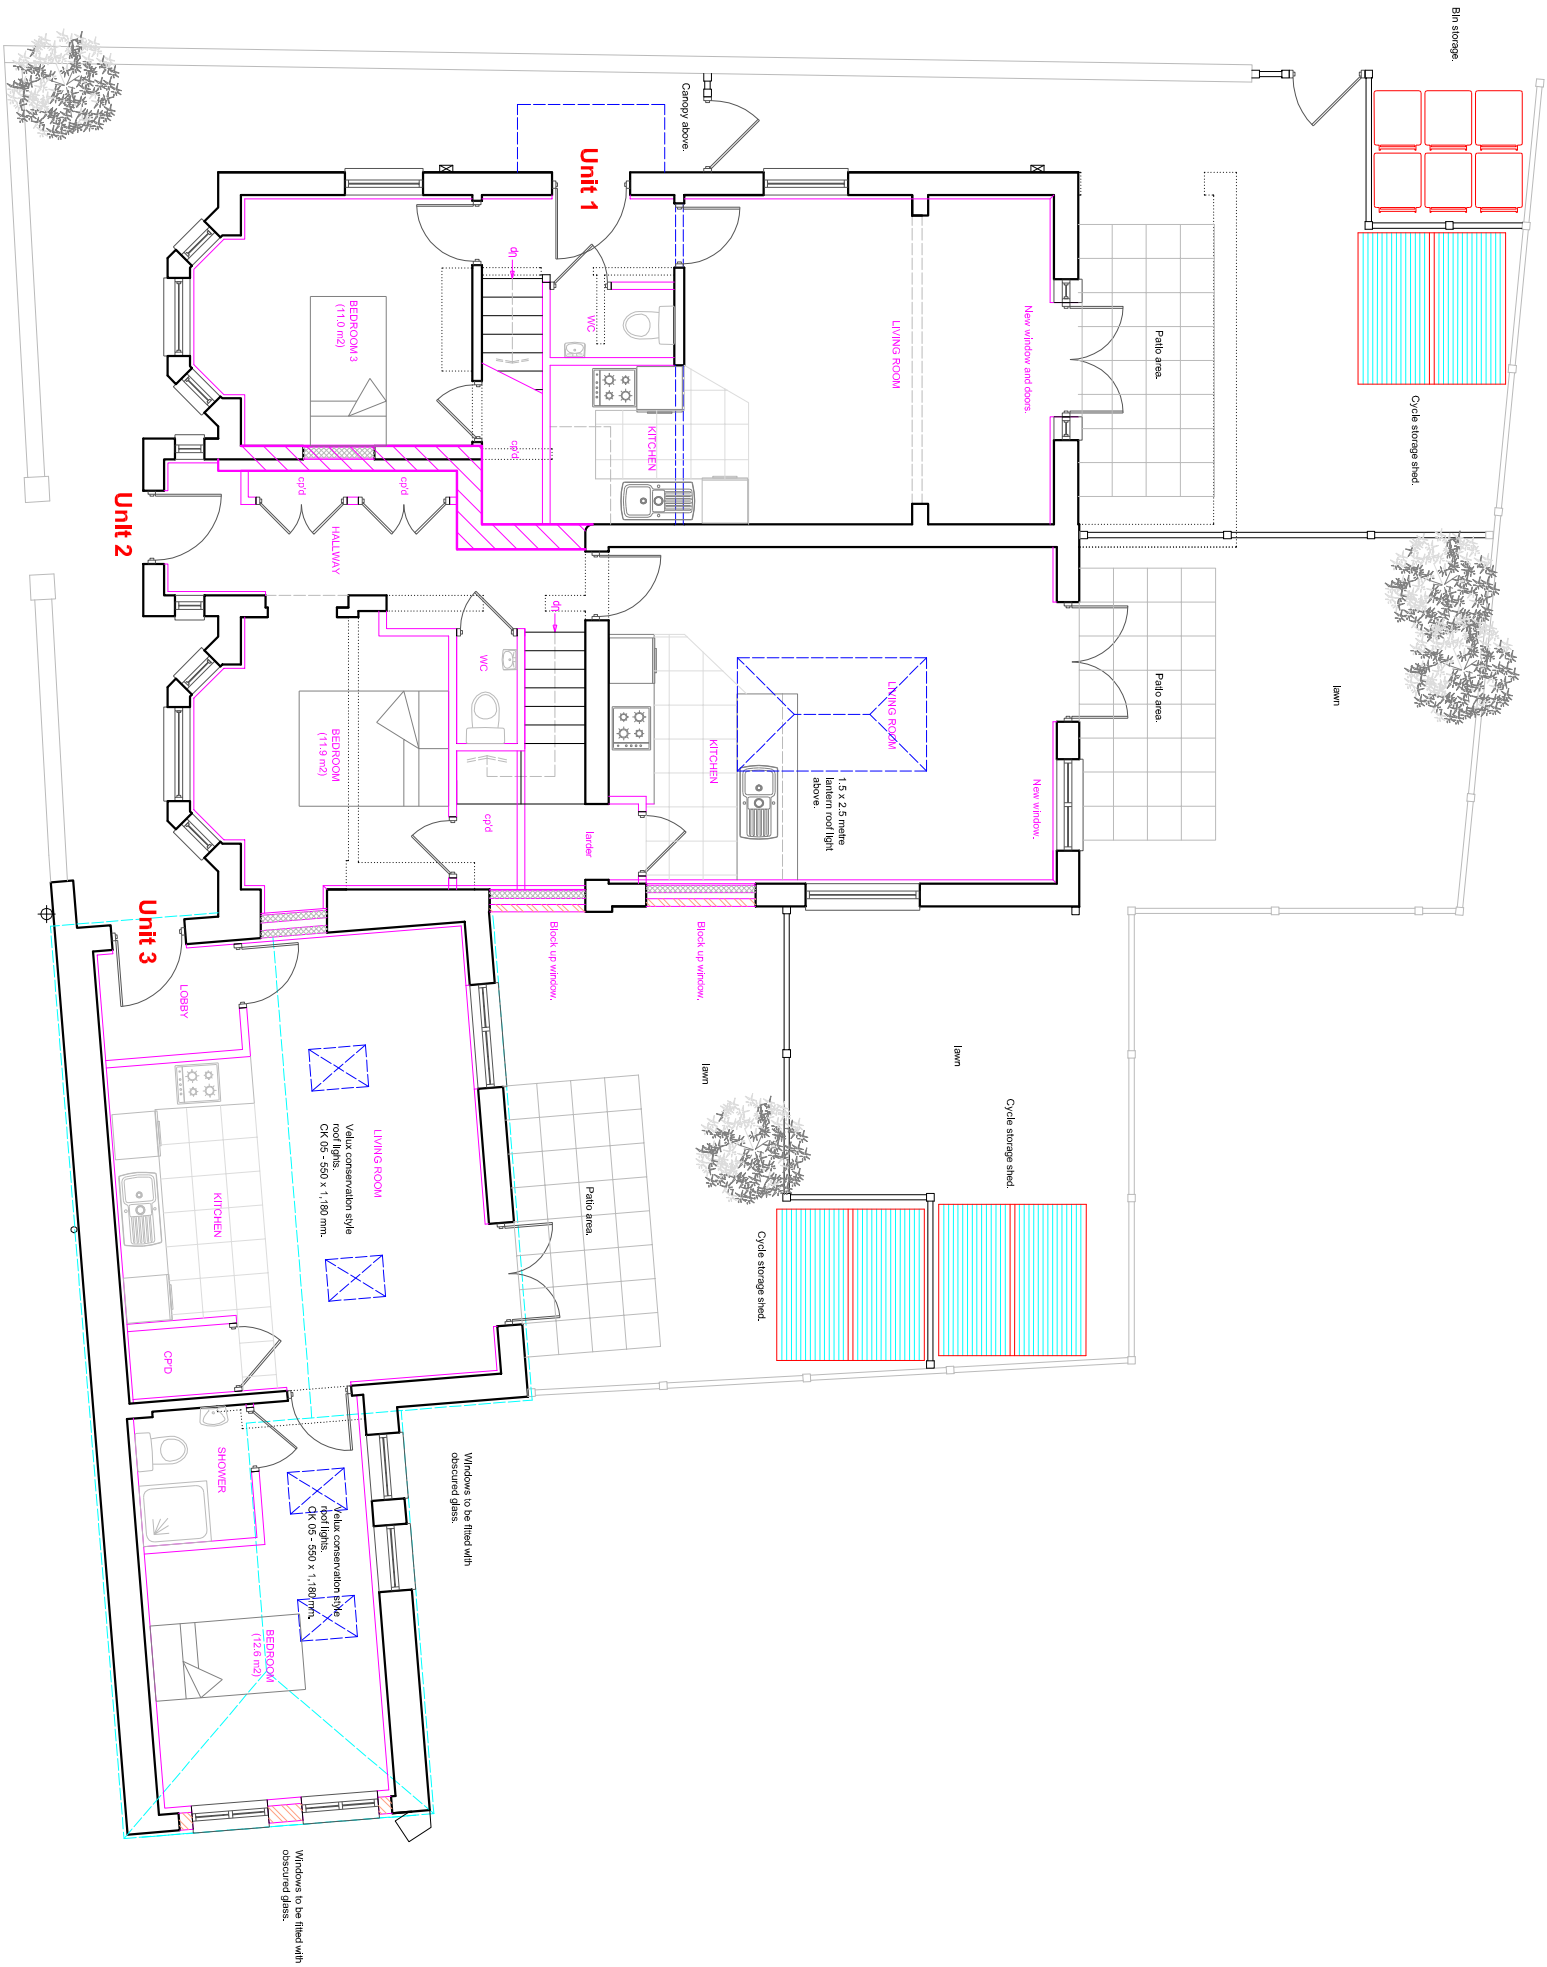


PROPOSED GROUND FLOOR PLAN

SUSSEX BUILDING CONSULTANCY LIMITED
23 MEAD LANE,
BOGNOR REGIS, WEST SUSSEX.
SCALE - 1/100 REV - E DATE - 06/05/2020

LABC
Partner
3 NORTHCOTE ROAD
BOGNOR REGIS
PO21 3JZ
TEL - (01243) 861379