


PROPOSED GROUND FLOOR PLAN

SUSSEX BUILDING CONSULTANCY LIMITED

23 MEAD LANE,
BOGNOR REGIS, WEST SUSSEX.

SCALE - 1/100 REV - F DATE - 04/06/2020

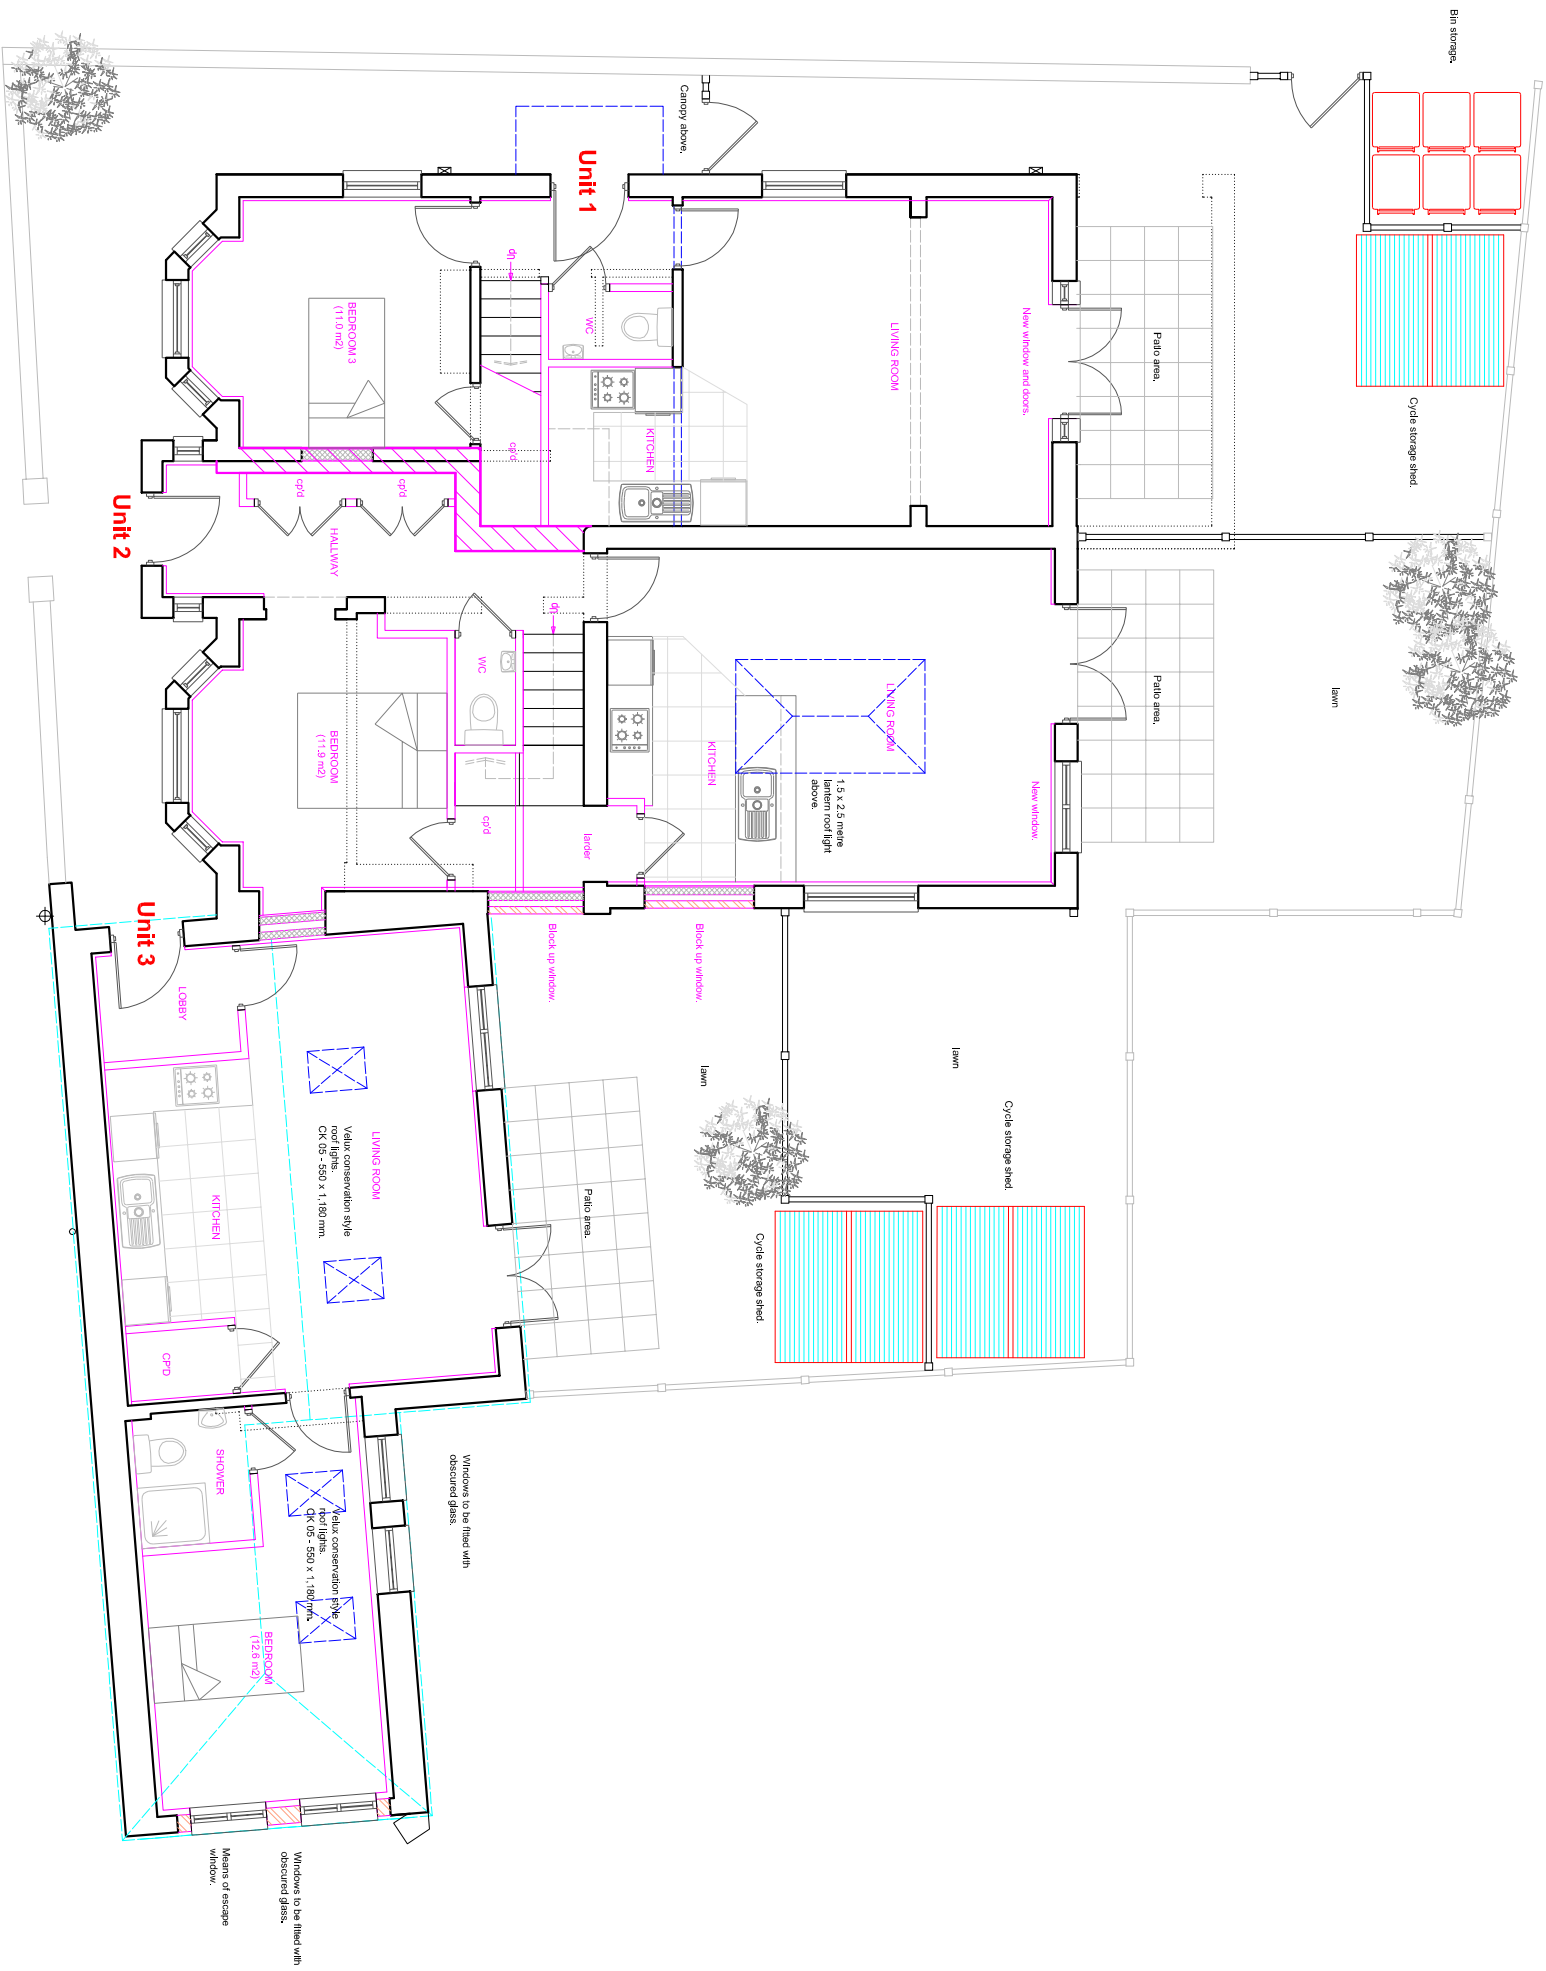

LABC
partner

3 NORTHGATE ROAD
BOGNOR REGIS
PO21 8JZ
TEL - (01243) 861379