


Beech Tree House
The street
Bishopham
Arundel
BN18 9RR

ARUN DISTRICT COUNCIL				
No.	B	1	BAT	
RECEIVED 4/1/07				

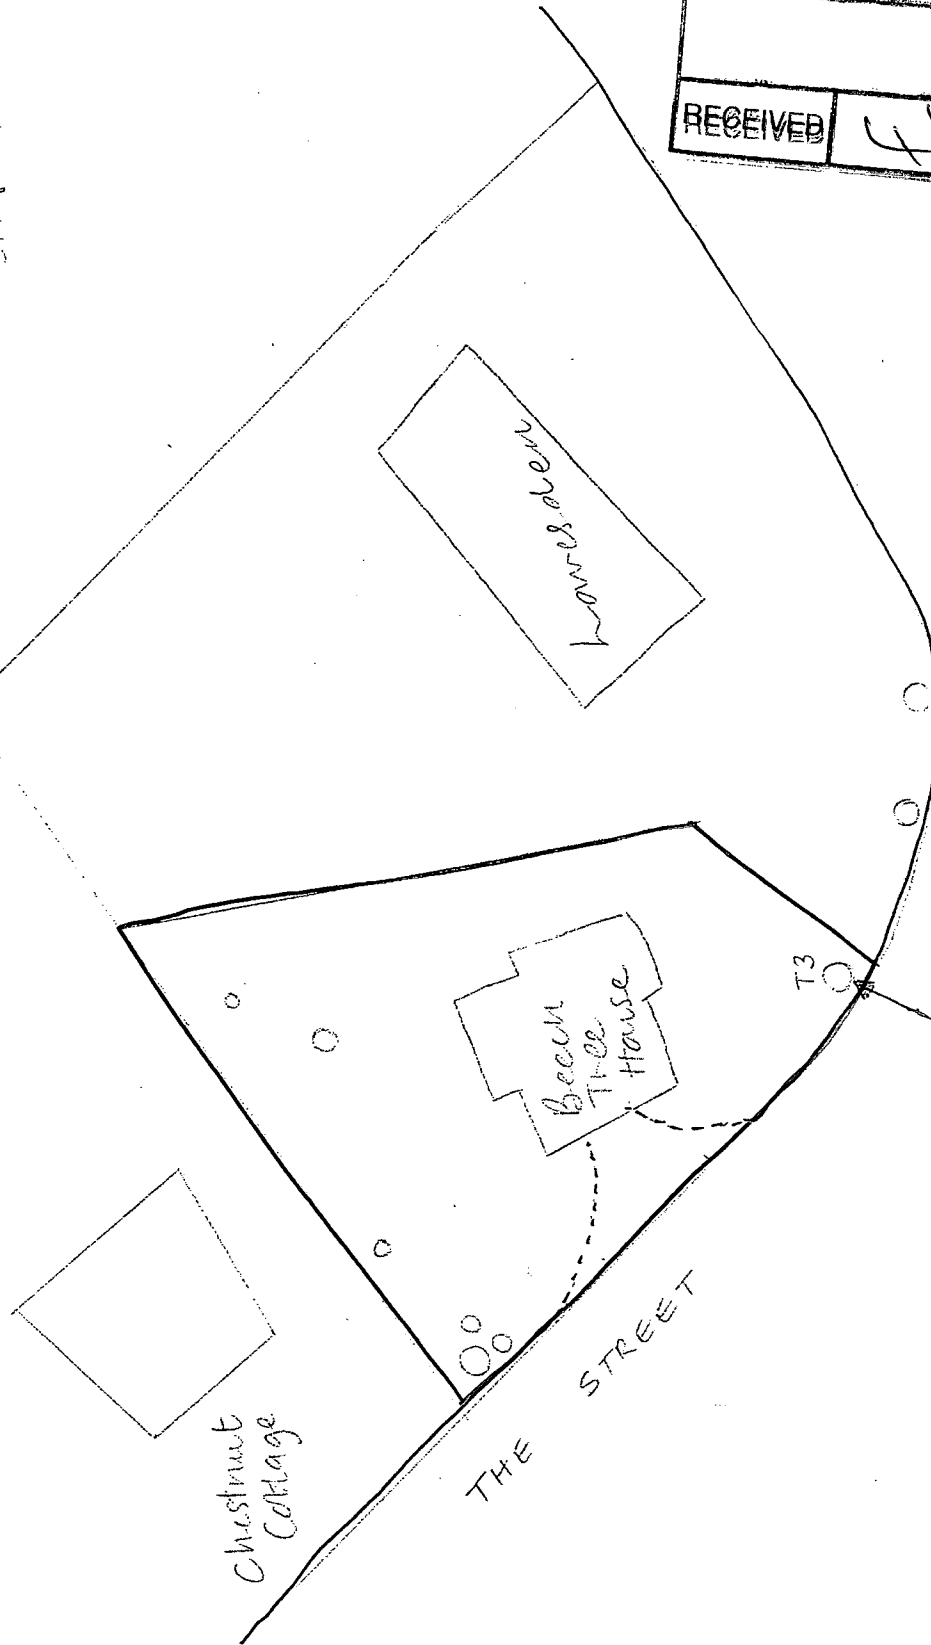

Beech Tree
to be topped/pruned

O = Trees

1/500