


Ref: B/25/11
Constructed of dark brown timber
felt roof.


- Shed at Lample House -
to replace much larger structure

front elevation, facing house


Scale 1cm = 50cm.
Shed 732cm x 366cm
244cm to apex
183cm to eaves.

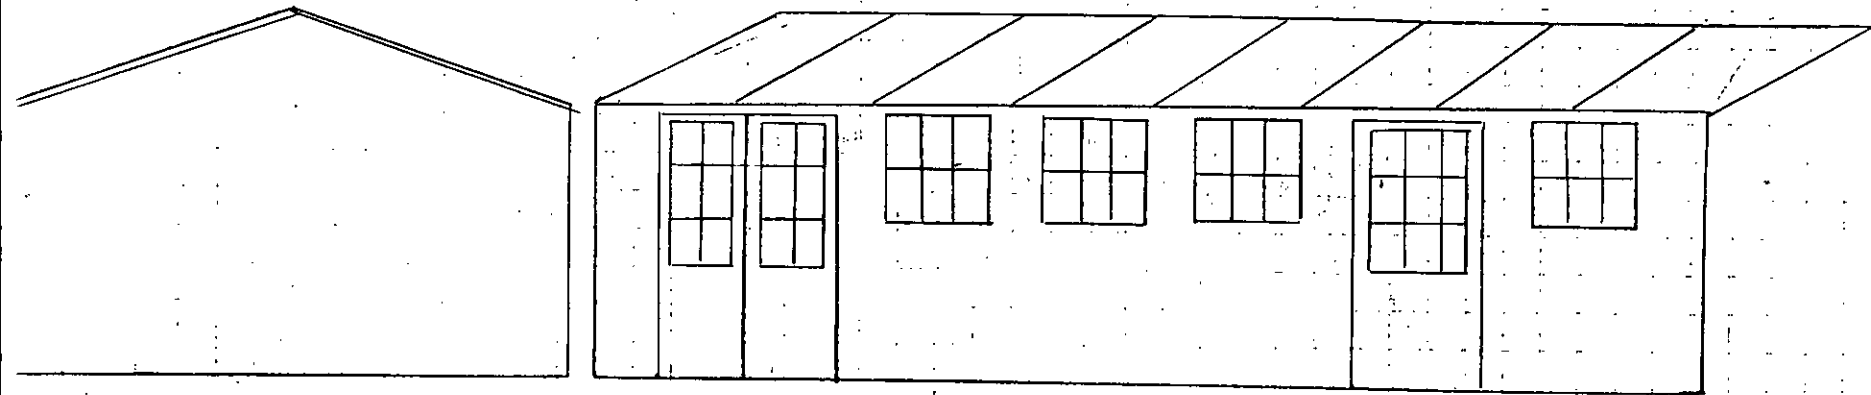

left hand end

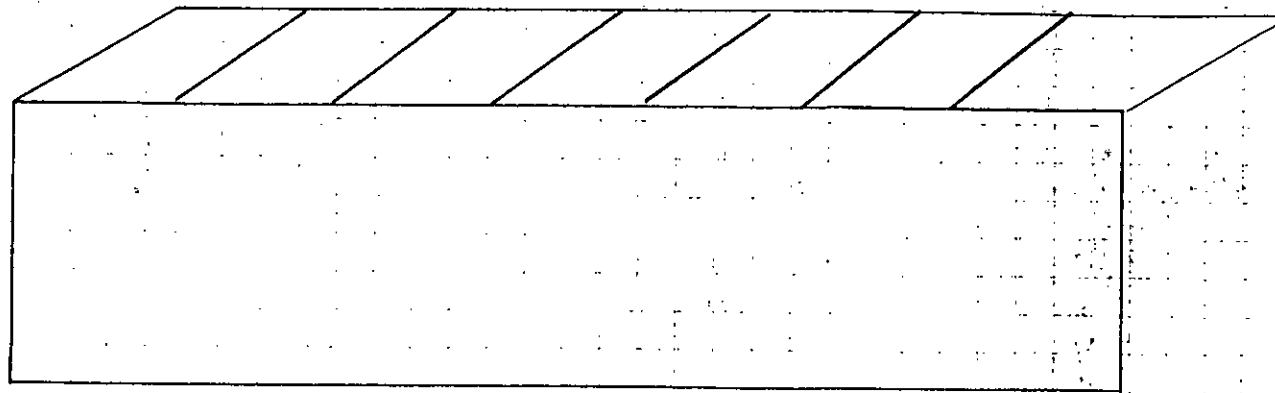

rear elevation, facing away from house

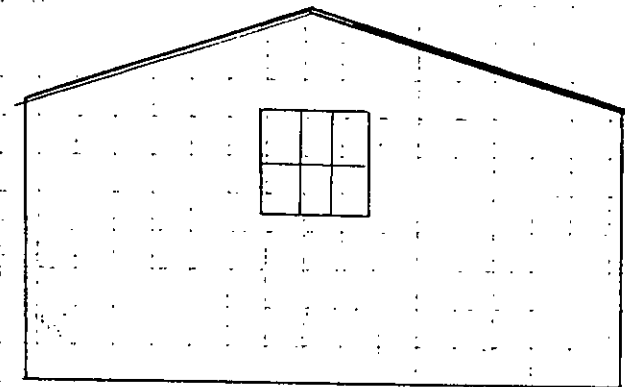

right hand end