


Low Ref: 8/25/11

Lample House

new shed drawn in purple
inside the outline of
dilapidated structure
which has been
demolished.

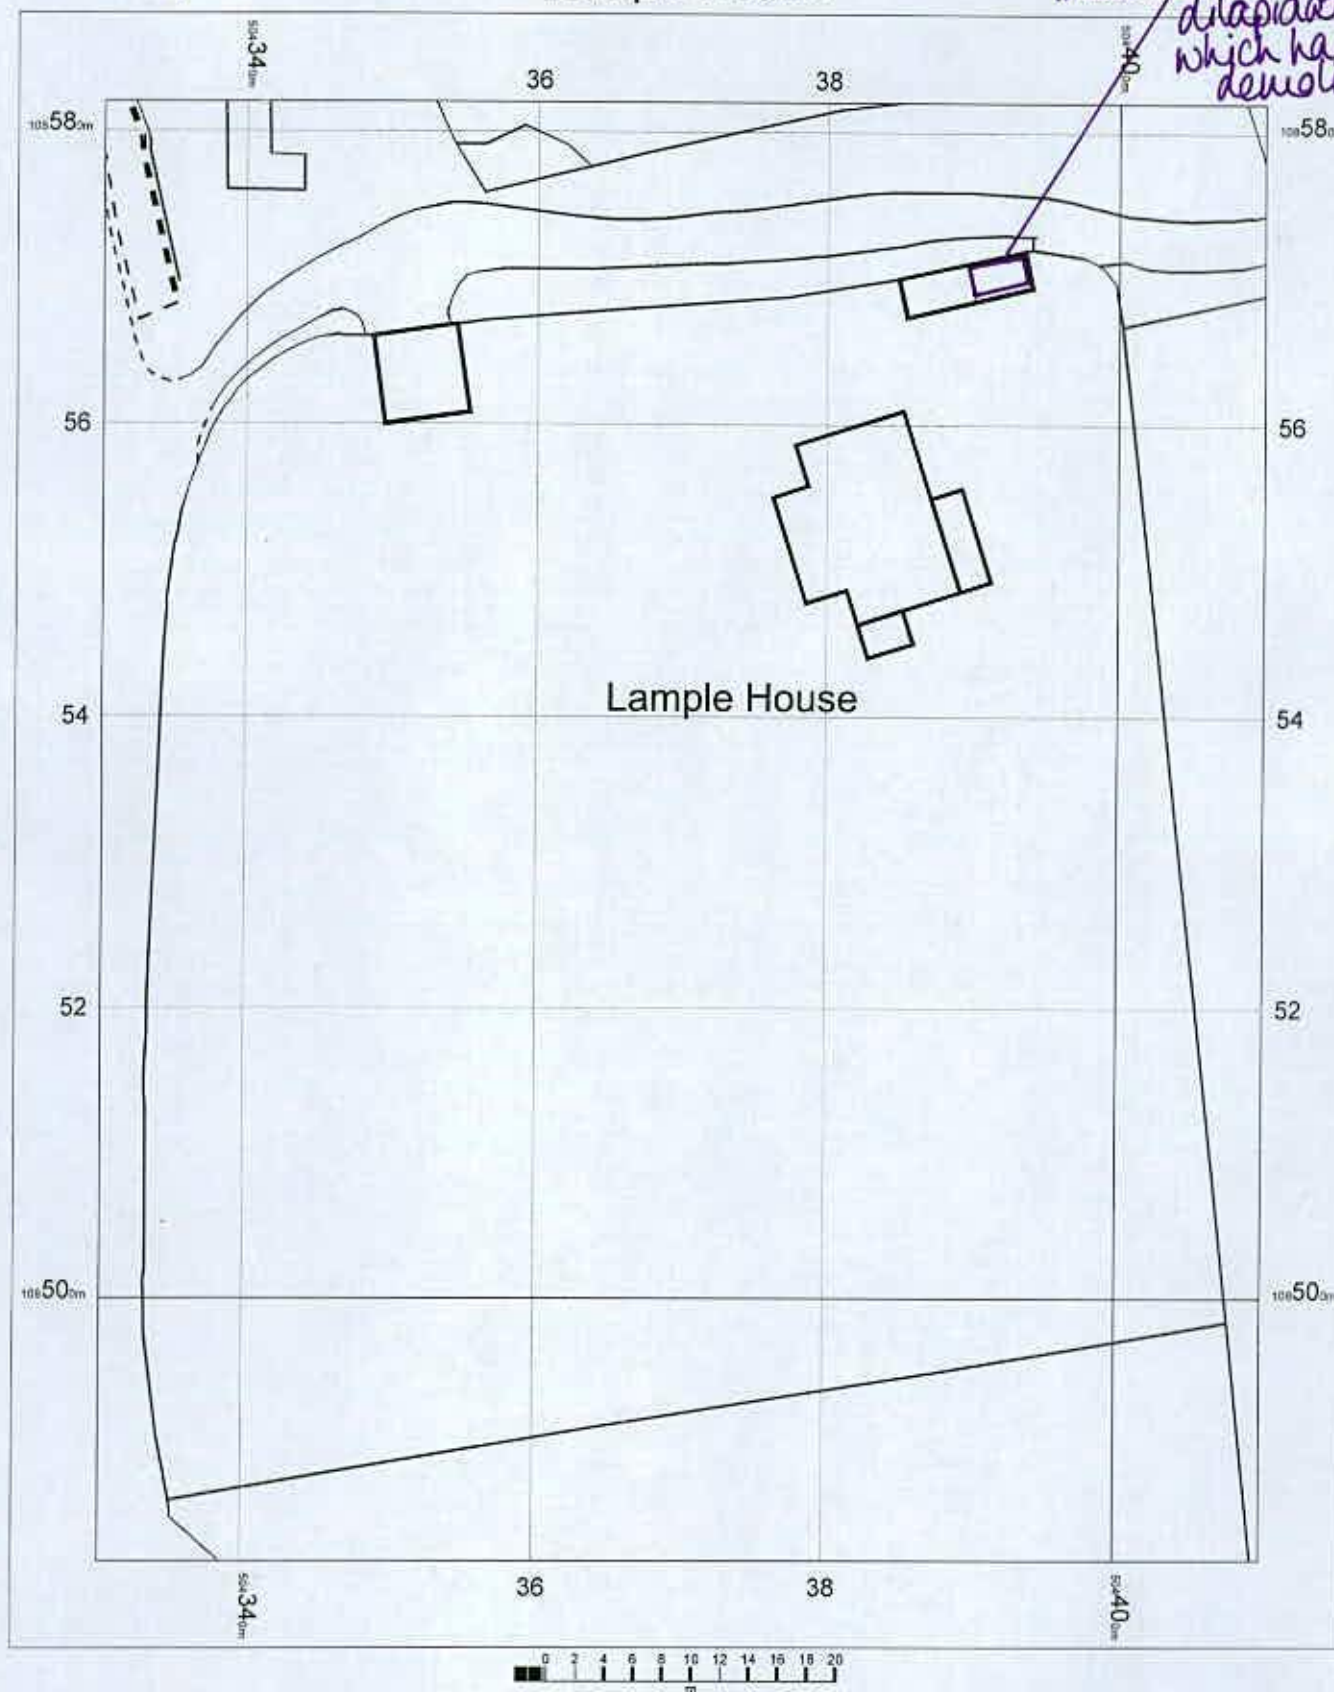

Lample House
Wepham
Near Arundel
Bn18 9ra

OS Mastermap
27 July 2011, ID: BLJT-00085049
www.planningapplicationmaps.co.uk

1:500 scale print at A4, Centre: 504370 E, 108532 N

©Crown Copyright. Licence no. 10001998

