
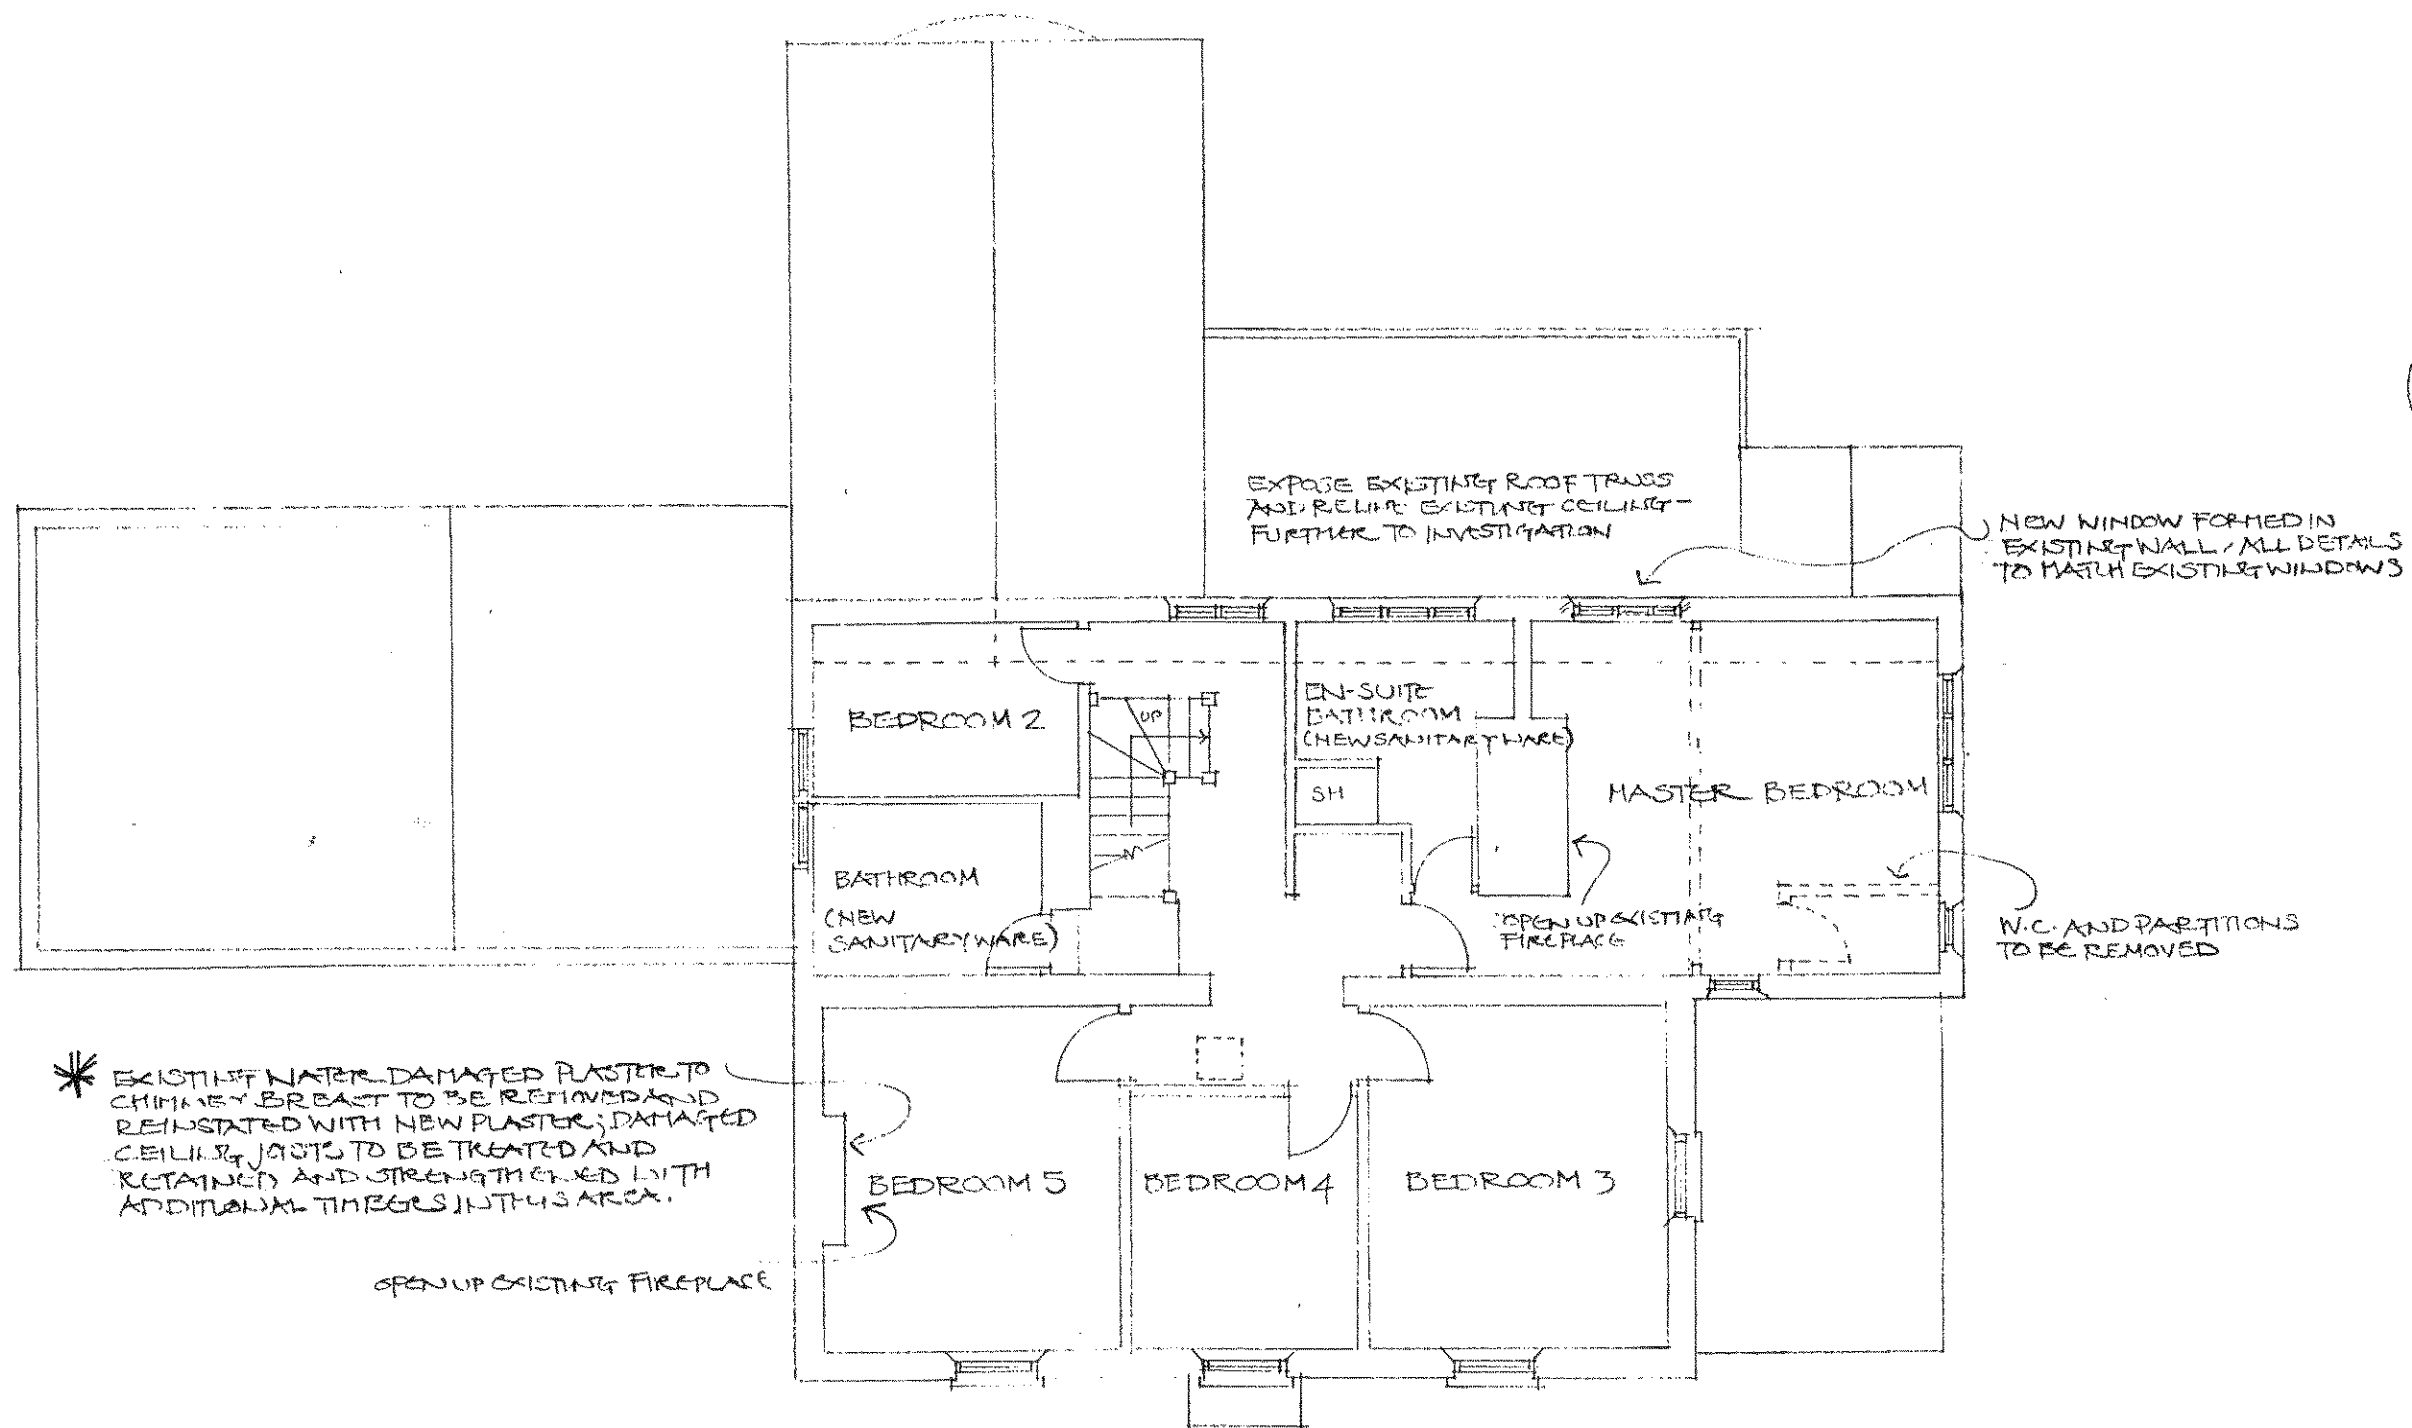


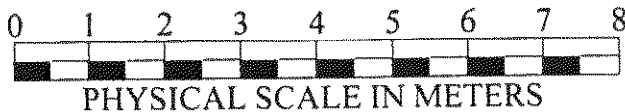

SCALE 1:100

* EXACT METHOD OF STRENGTHENING TO BE CONFIRMED BY MAIN CONTRACTOR UPON COMPLETION OF OPENING UP WORKS

This drawing has been prepared for the purpose of gaining planning permission only and does not purport to be a working or contractual drawing and should not be used for any building or contractual purposes. This drawing has been prepared based on survey drawings and information prepared by others. All dimensions and levels on all drawings must be checked and verified on site before commencement of works.

RESTORATION AND MINOR ALTERATIONS
AT BURPHAM FARMHOUSE, BURPHAM BN18 9RJ
FOR MR AND MRS RYAN O'GRADY

JOB N°657 DWG N°04 - PROPOSED FIRST FLOOR

REV. A 14.09.10

NEIL HOLLAND
ARCHITECTS

7 Maltravers Street - Arundel
West Sussex - BN18 9AP
Tel 01903 882923 - Fax 01903 884202
Email office@neilhollandarchitects.co.uk
www.neilhollandarchitects.co.uk
Registered in England & Wales Number 03232174