



relationship of brick plinth to projecting bay cill viewed from the right



cantilevered bay with brackets to be enhanced



central bracket projects respectively further



left & right hand side brackets project respectively less



brackets from below



relationship of brick plinth to projecting bay cill viewed from the left



NOTE:

All dpc's, flashings, weatherings and insulation to be provided as necessary.

This drawing is to show the profiles of the existing joinery which is to be matched as best as is possible for the french windows and new Master Bedroom windows,

All new joinery to be hardwood with painted finish to match elsewhere.

This drawing has been prepared for the purpose of gaining planning permission only and does not purport to be a working or contractual drawing and should not be used for any building or contractual purposes without prior written approval from Neil Holland Architects Ltd. This drawing has been prepared based on survey drawings and information prepared by others. All dimensions and levels on all drawings must be checked and verified on site before commencement of works.

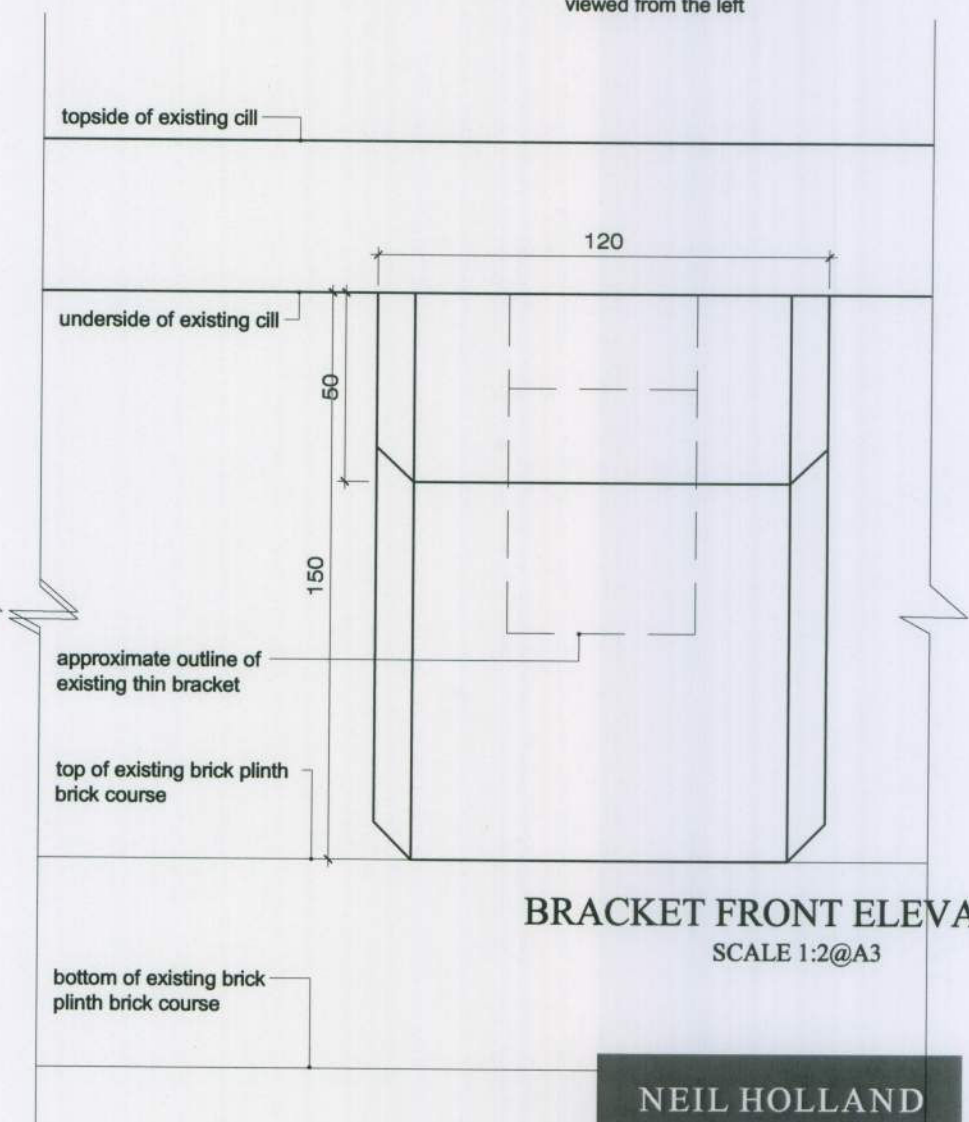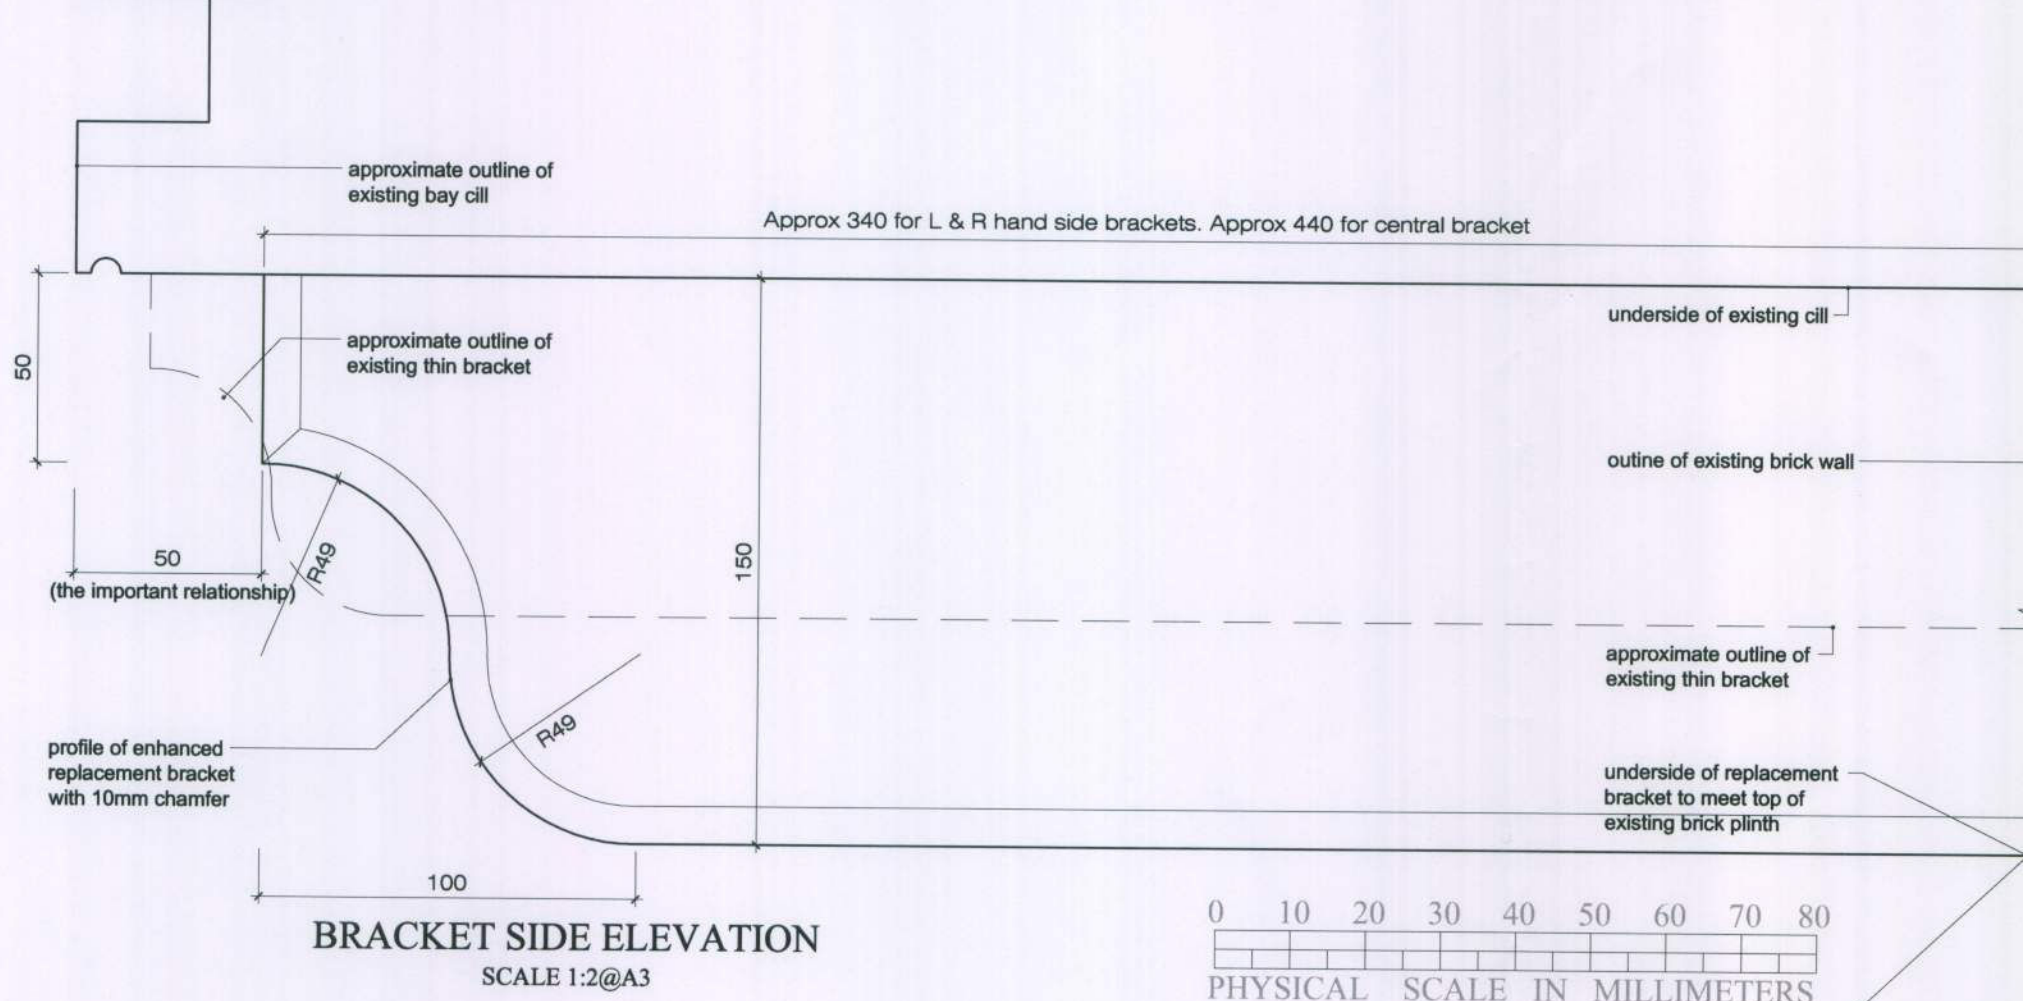

Restoration and Minor Alterations at Burpham Farm House Burpham BN18 9RJ

EXISTING BAY BRACKET PROFILES TO ENHANCE EXISTING (Sheet 2)

JOB N° 657 · DRWG. N° 07 · SCALE 1:2 (at A3) · SEPT 2010

**NEIL HOLLAND
ARCHITECTS**

7 Maltravers Street · Arundel
West Sussex · BN18 9AP
Tel 01903 882923 · Fax 01903 884202
Email office@neilhollandarchitects.co.uk
www.neilhollandarchitects.co.uk
Registered in England & Wales Number: 03232174