




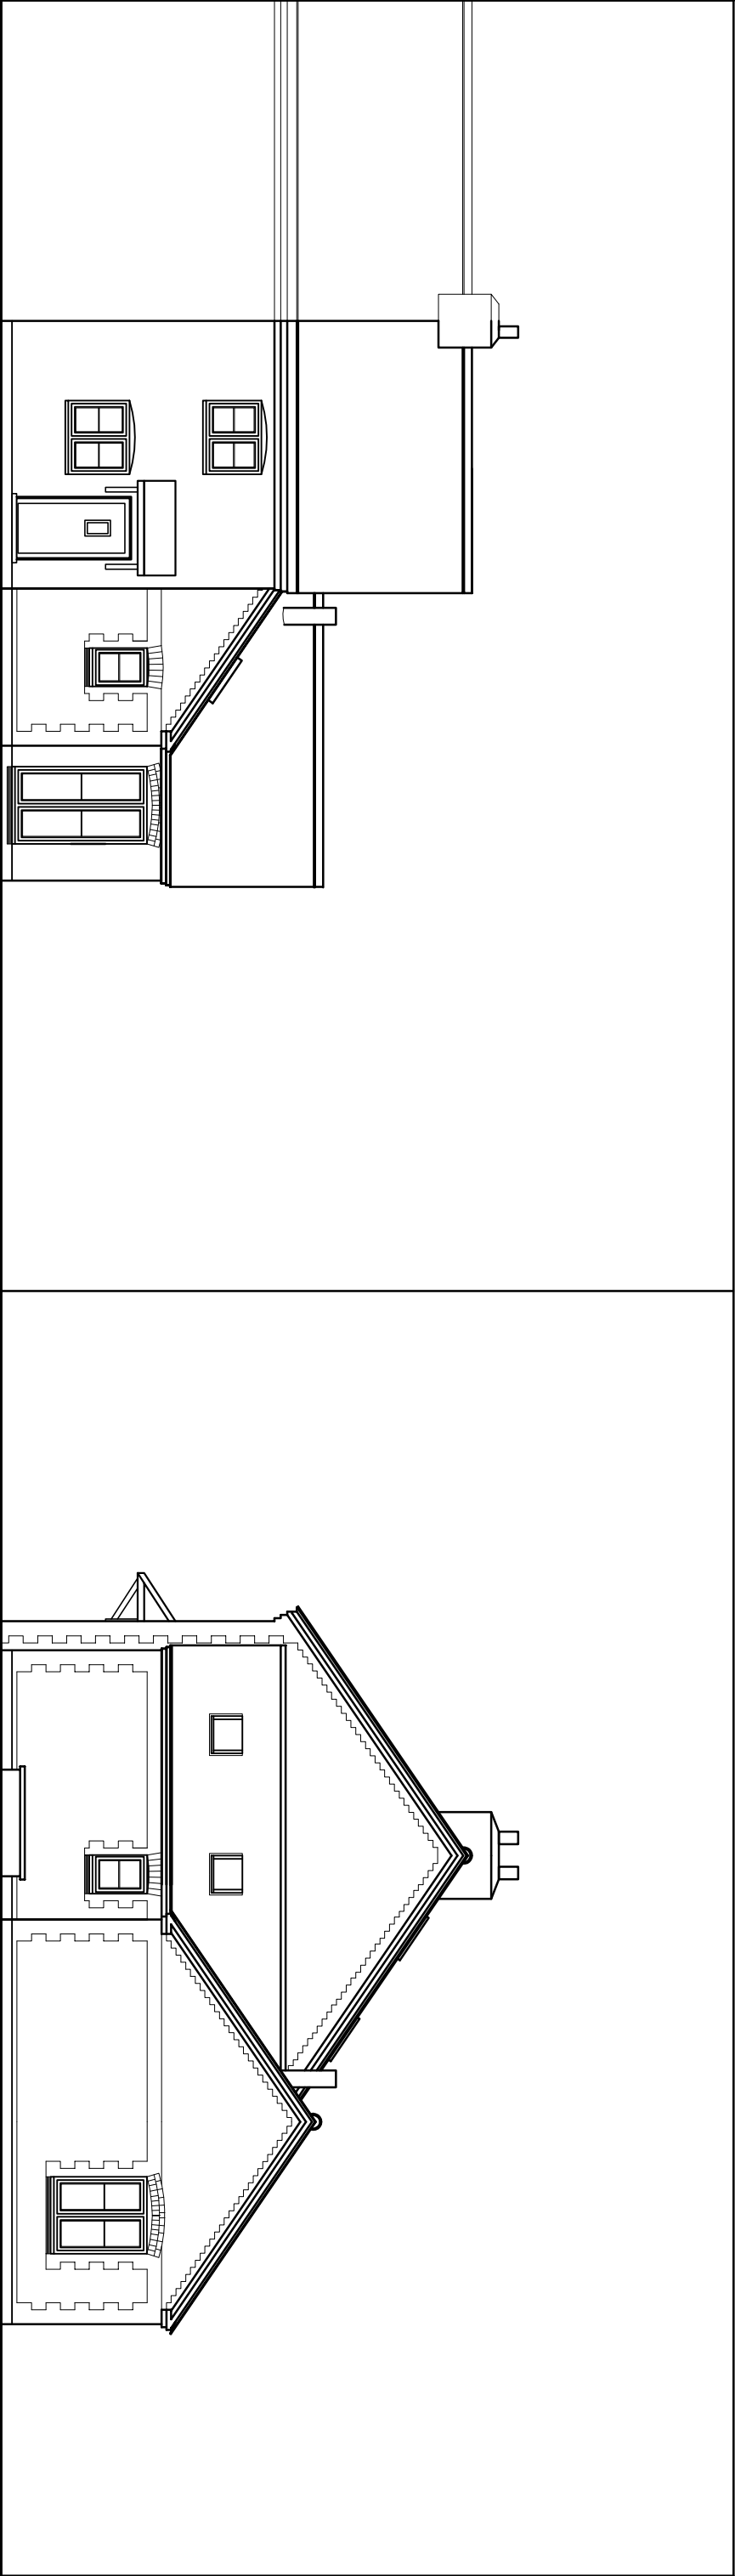

Front

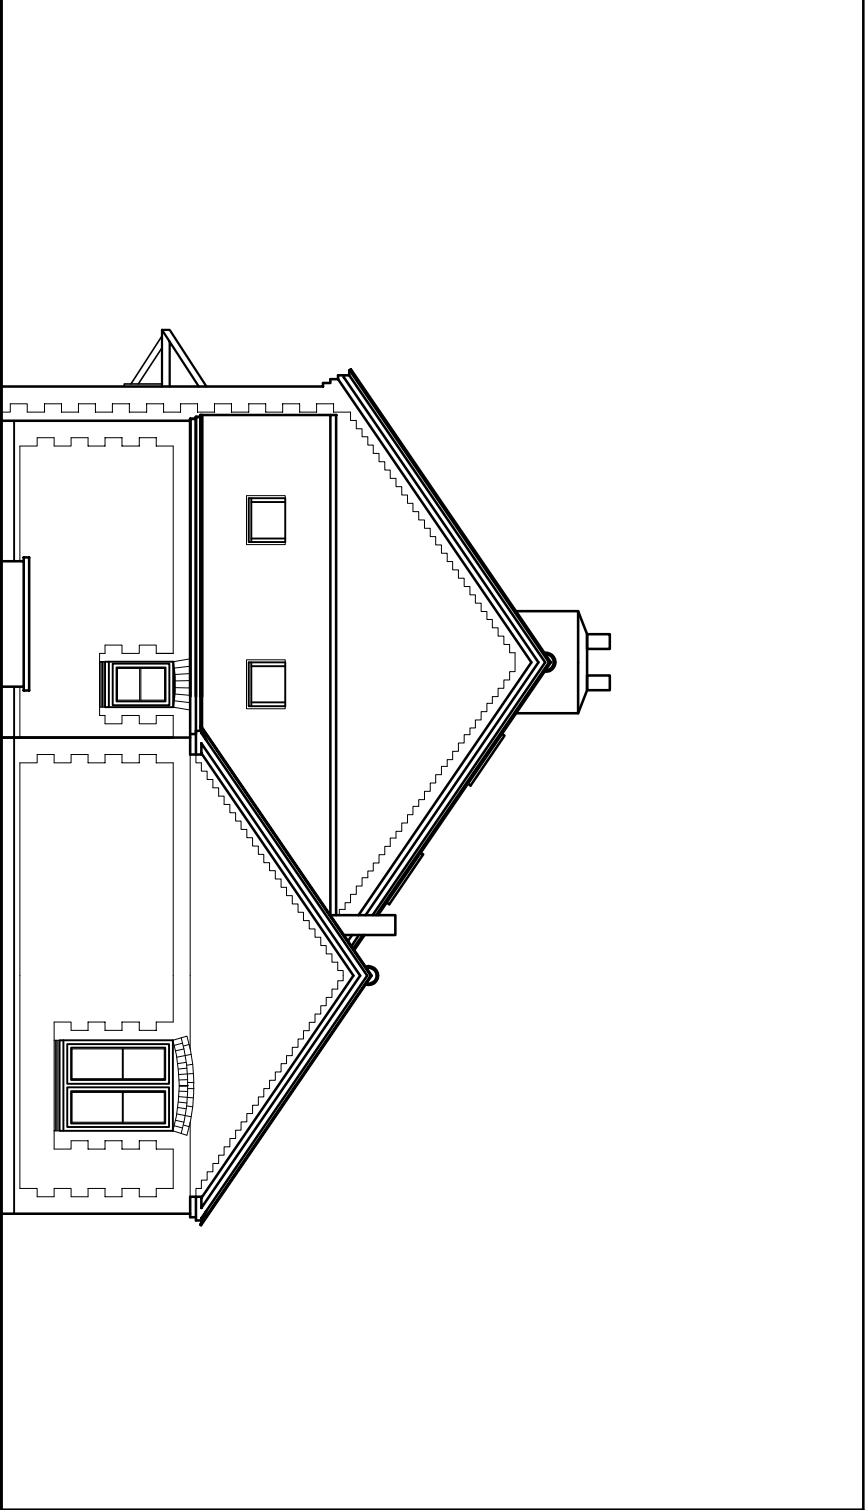

Right side

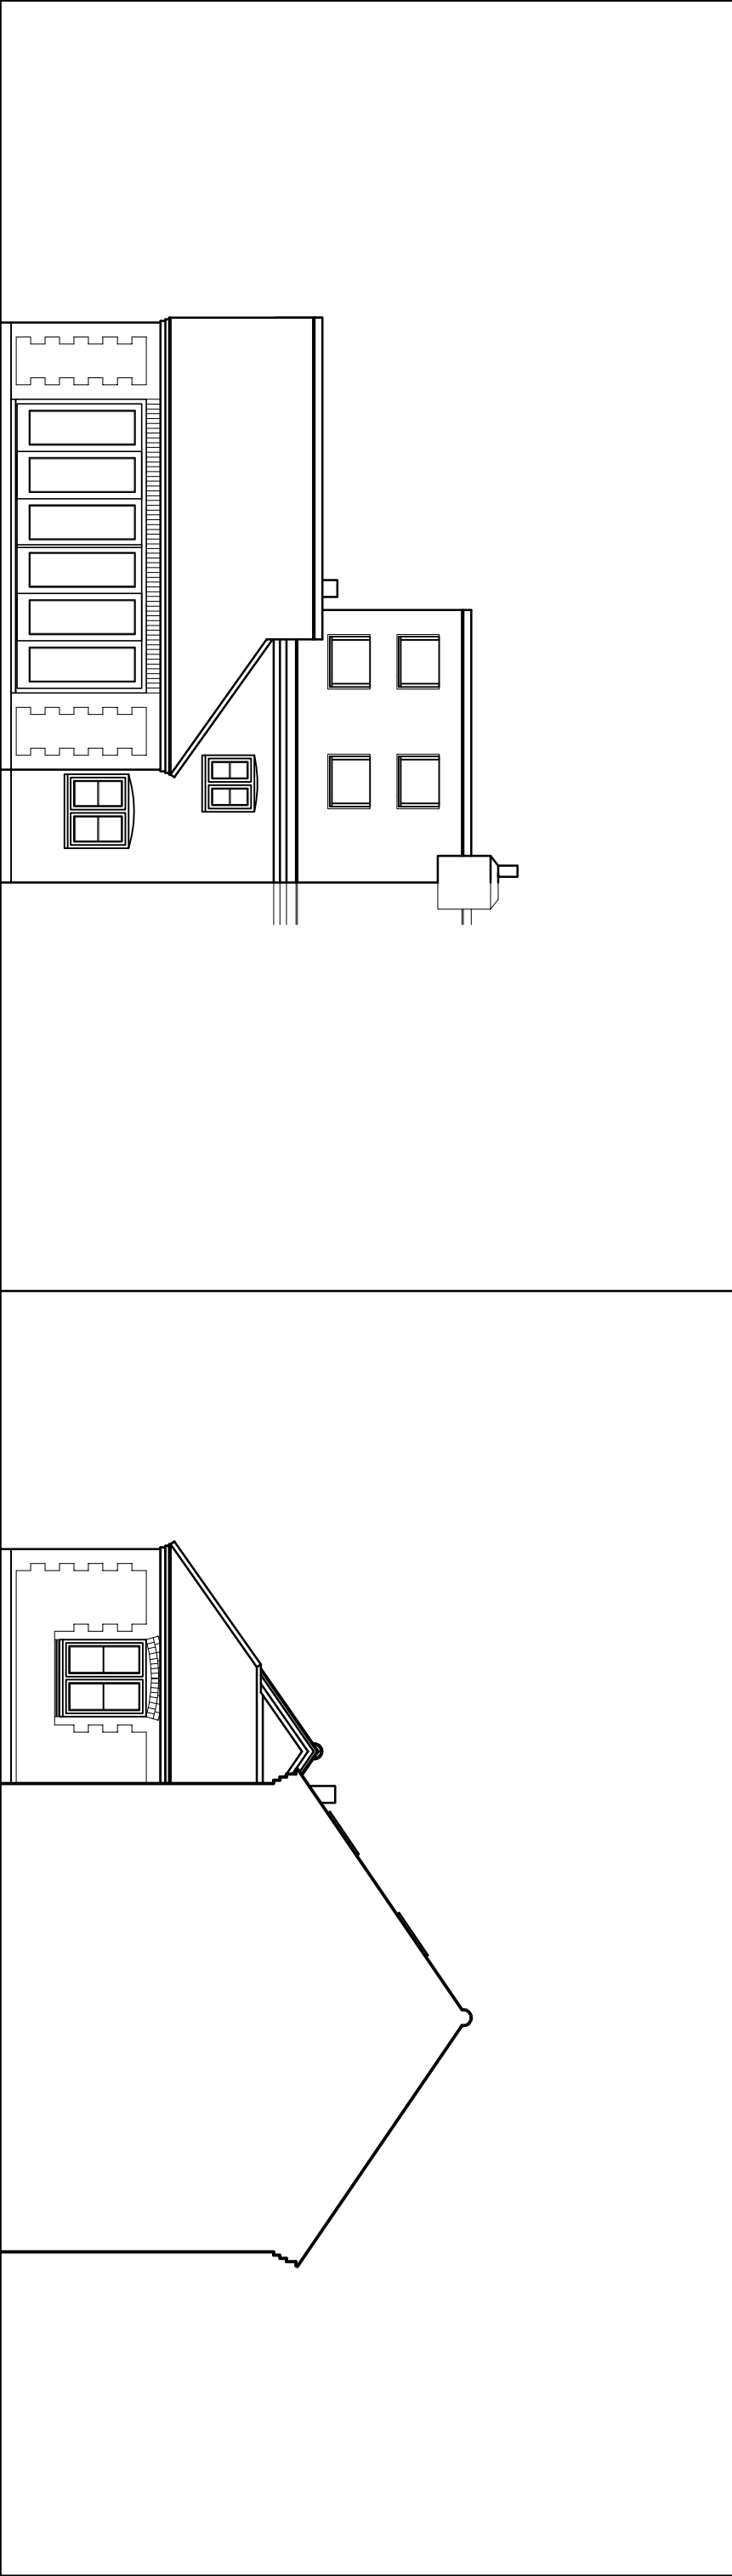

Rear

Section and left side

B 10.01.11 - brickwork and detail revised

Dwg No.		rev.	Thomas & Susanne Jensen 102 Wepham	Elevations Proposed	Start to Finish gbl Ltd tel 01306 882230 07920 774480
44-E1		B			
Scales:	Date:				
1:100	06.08.08				
No dimensions to be scaled from this drawing			©		