
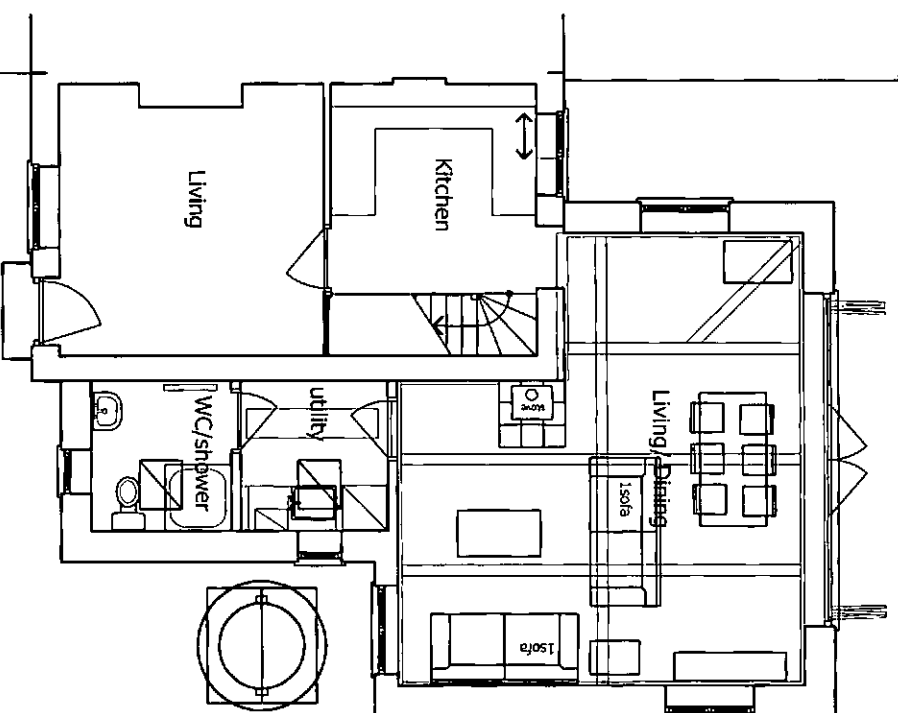


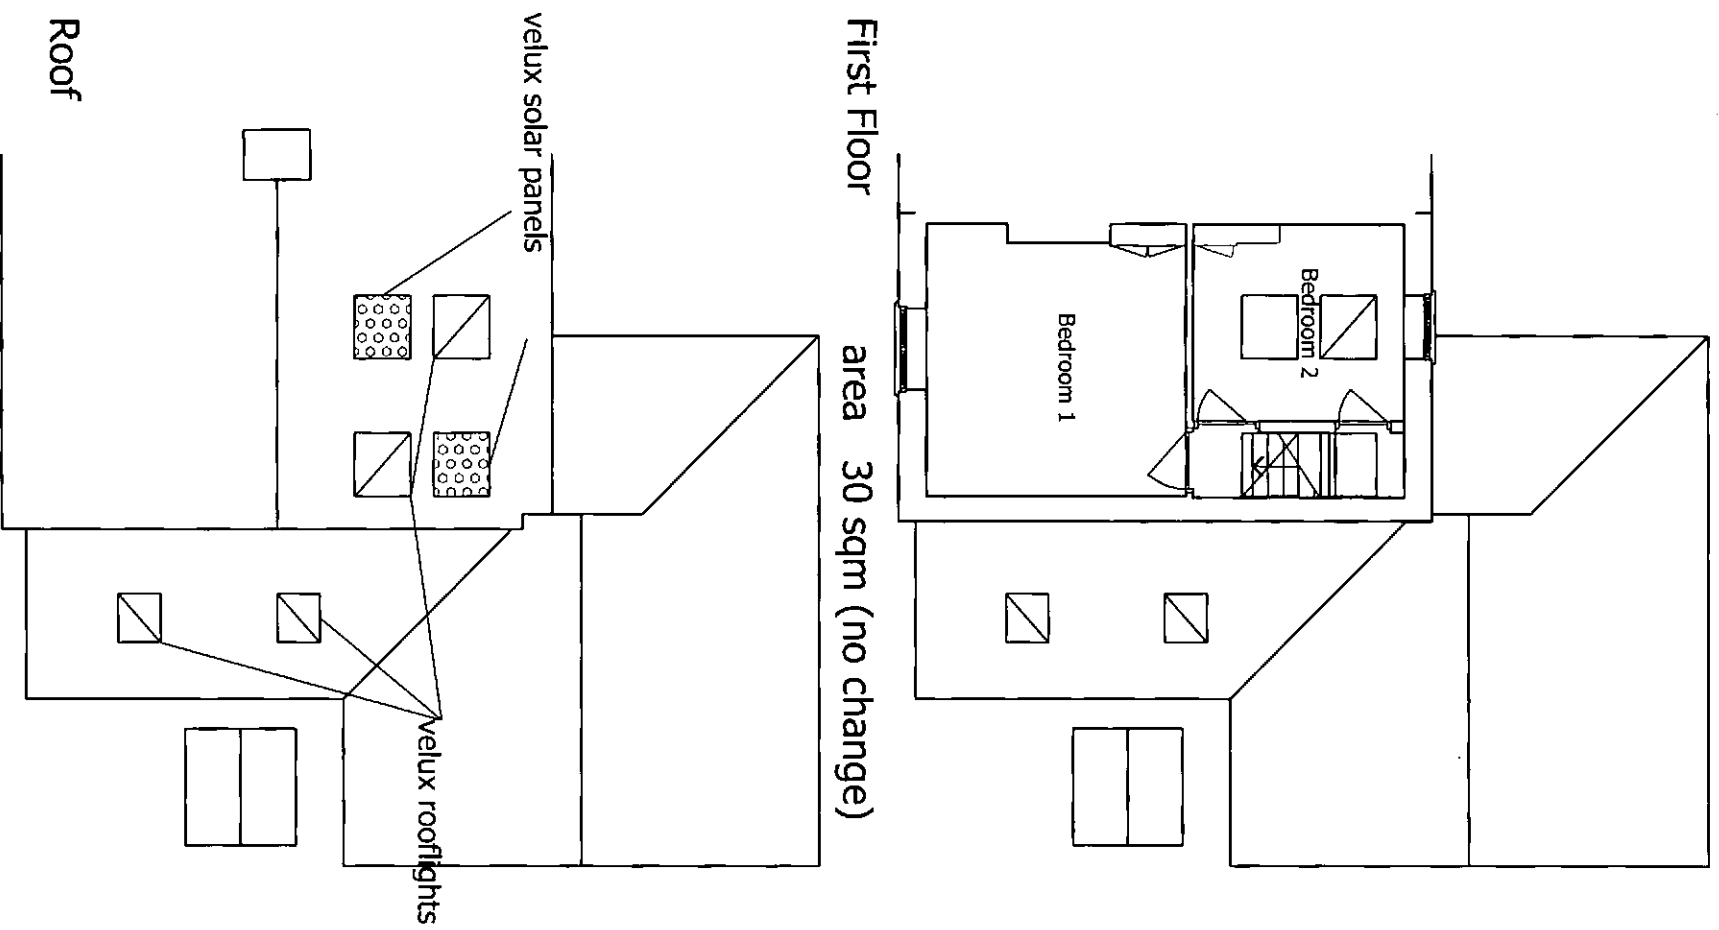

Dwg No. **44-PG1**

rev. -

Scales: 1:100

Date: 28.07.08

Thomas & Susanne Jensen
102 Wepham

No dimensions to be scaled from this drawing

©

Plans
Proposed

Start to Finish gjb Ltd
 tel 01306 882230 07920 774480