


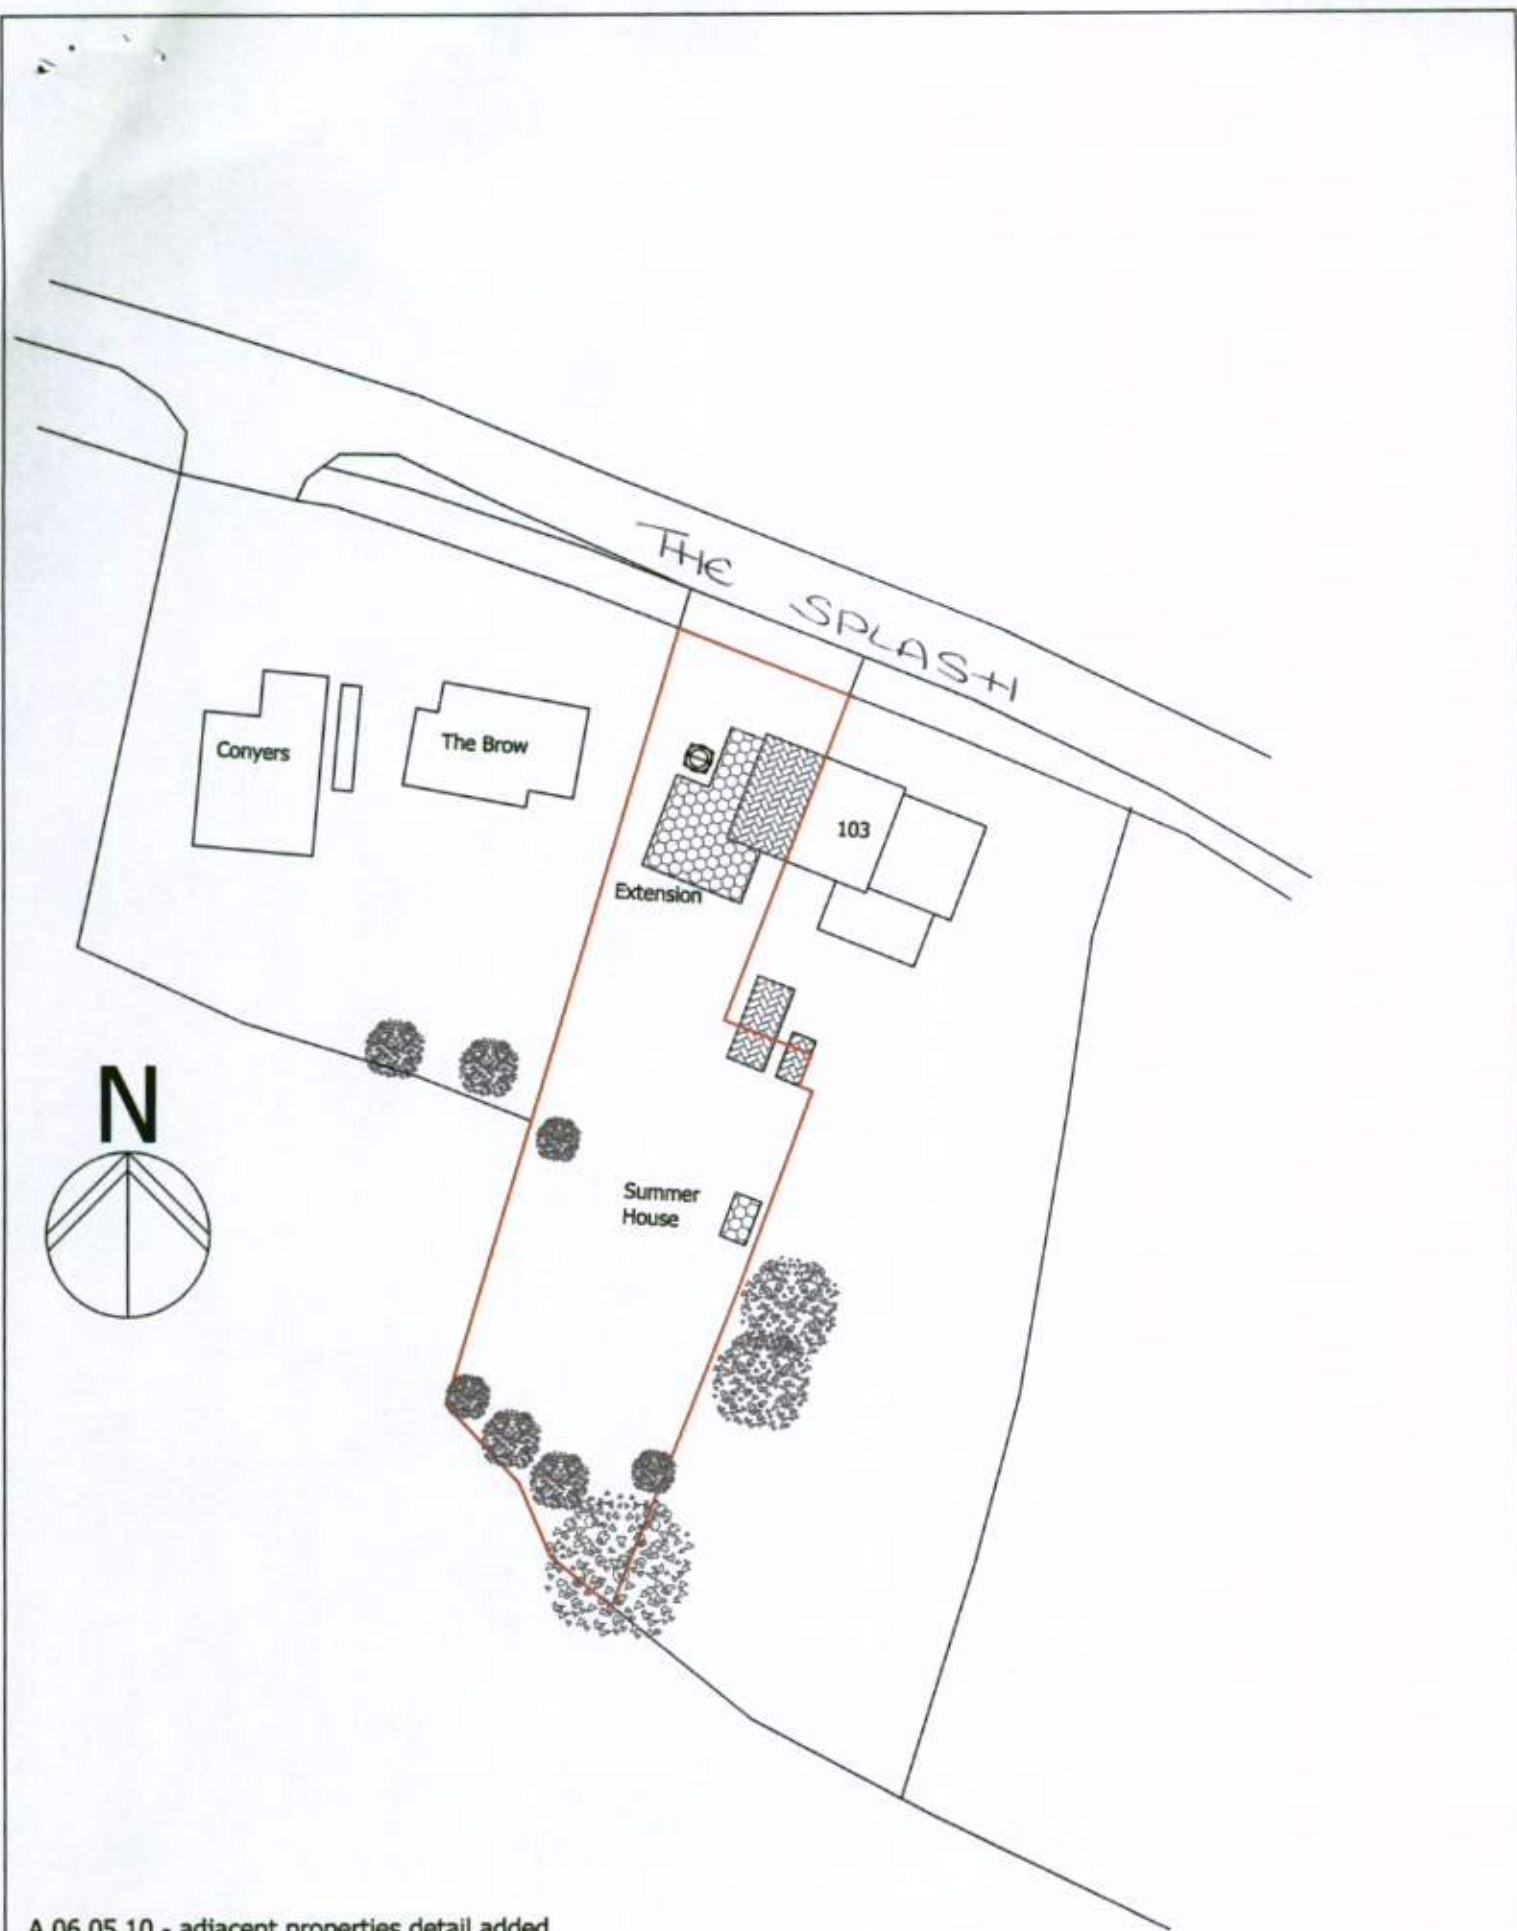

A 06.05.10 - adjacent properties detail added

Thomas & Susanne Jensen
102 Wepham
Block Layout - Extension

No dimensions to be scaled from this drawing

Drwg No.

44-L

rev.

A

Scales: 1:500

Date: 26.04.10

Start to Finish
gb Ltd

tel 01306 882230
07920 774480

©