
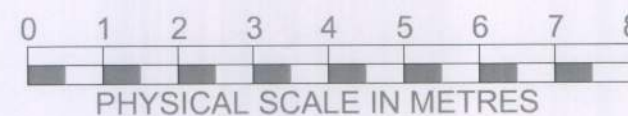


This drawing has been prepared for the purpose of gaining planning permission only and does not purport to be a working or contractual drawing and should not be used for any building or contractual purposes.

This drawing has been prepared based on survey drawing information provided by others. The builder/Contractor is responsible for all structural elements and weatherproofings. All dimensions and levels on all drawings must be checked and verified on site before commencement of works.

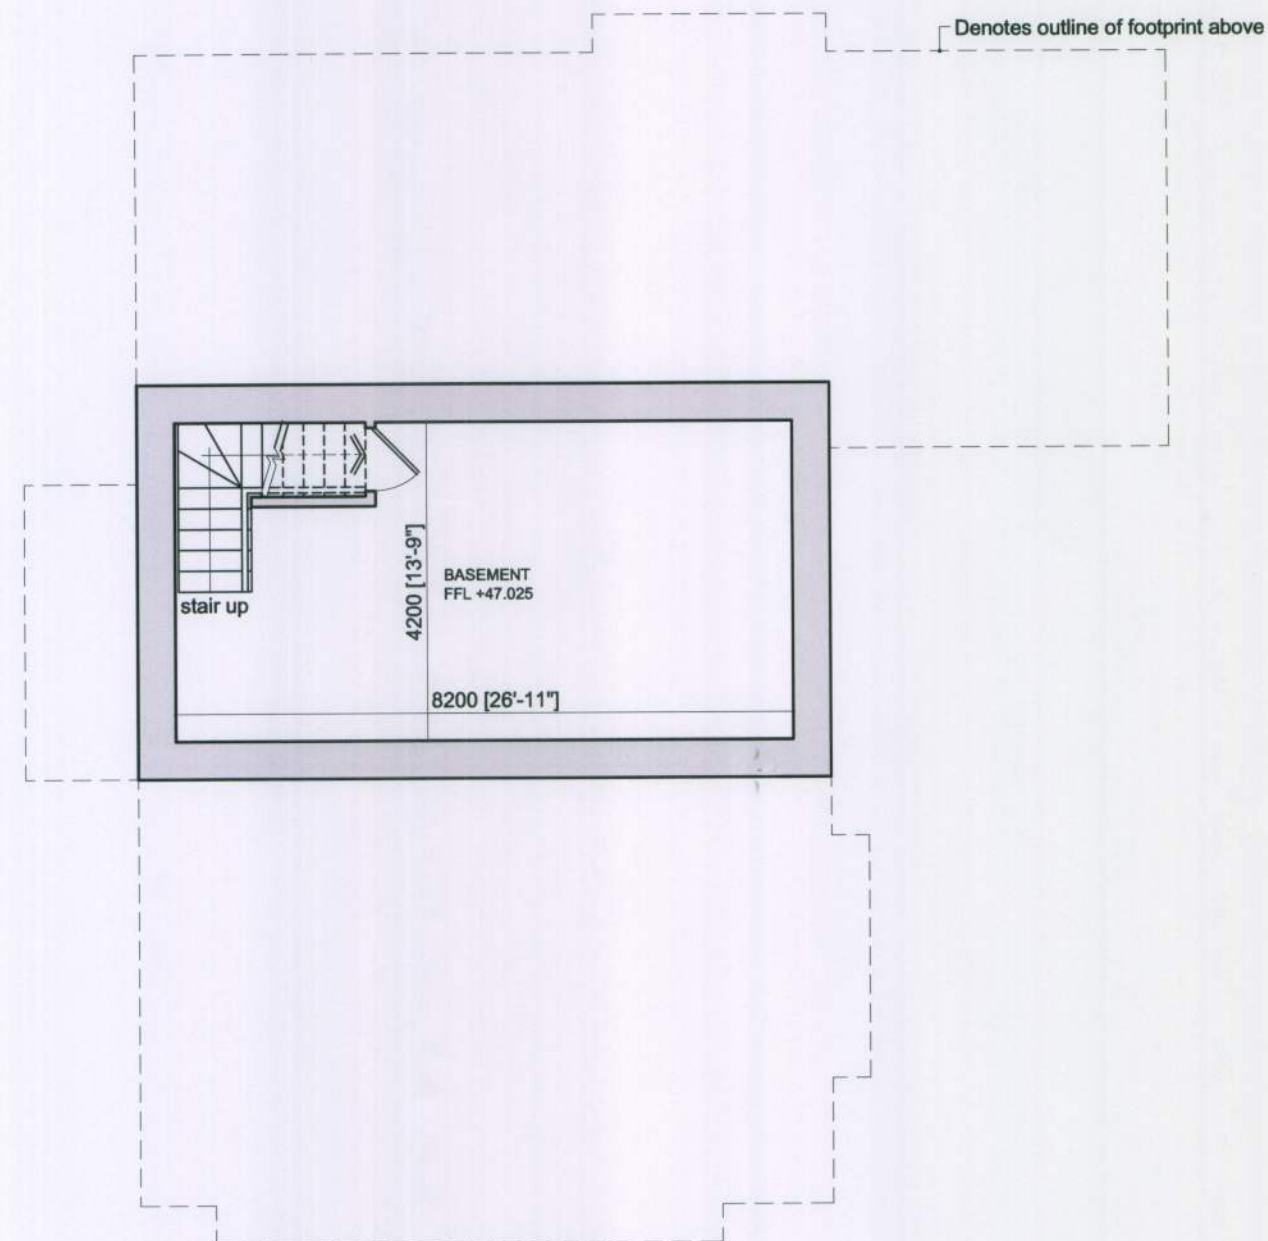

Proposed Basement Plan
Drawing No. 31/02a
Scale 1:100 @ A3

Revisions
A 23.10.10 General amendment

hebe brown
design services

10 Longmead . Walberton . BN18 0QG
e. office@hebebrown.com
t. 01243 544603 m. 07980 838864

REPLACEMENT DWELLING AT ILEX COTTAGE

BURPHAM . NR ARUNDEL . WEST SUSSEX . BN18 9RJ . Basement Plan . Dwg 31/02A . Scale 1:100@A3 . 28.04.10