



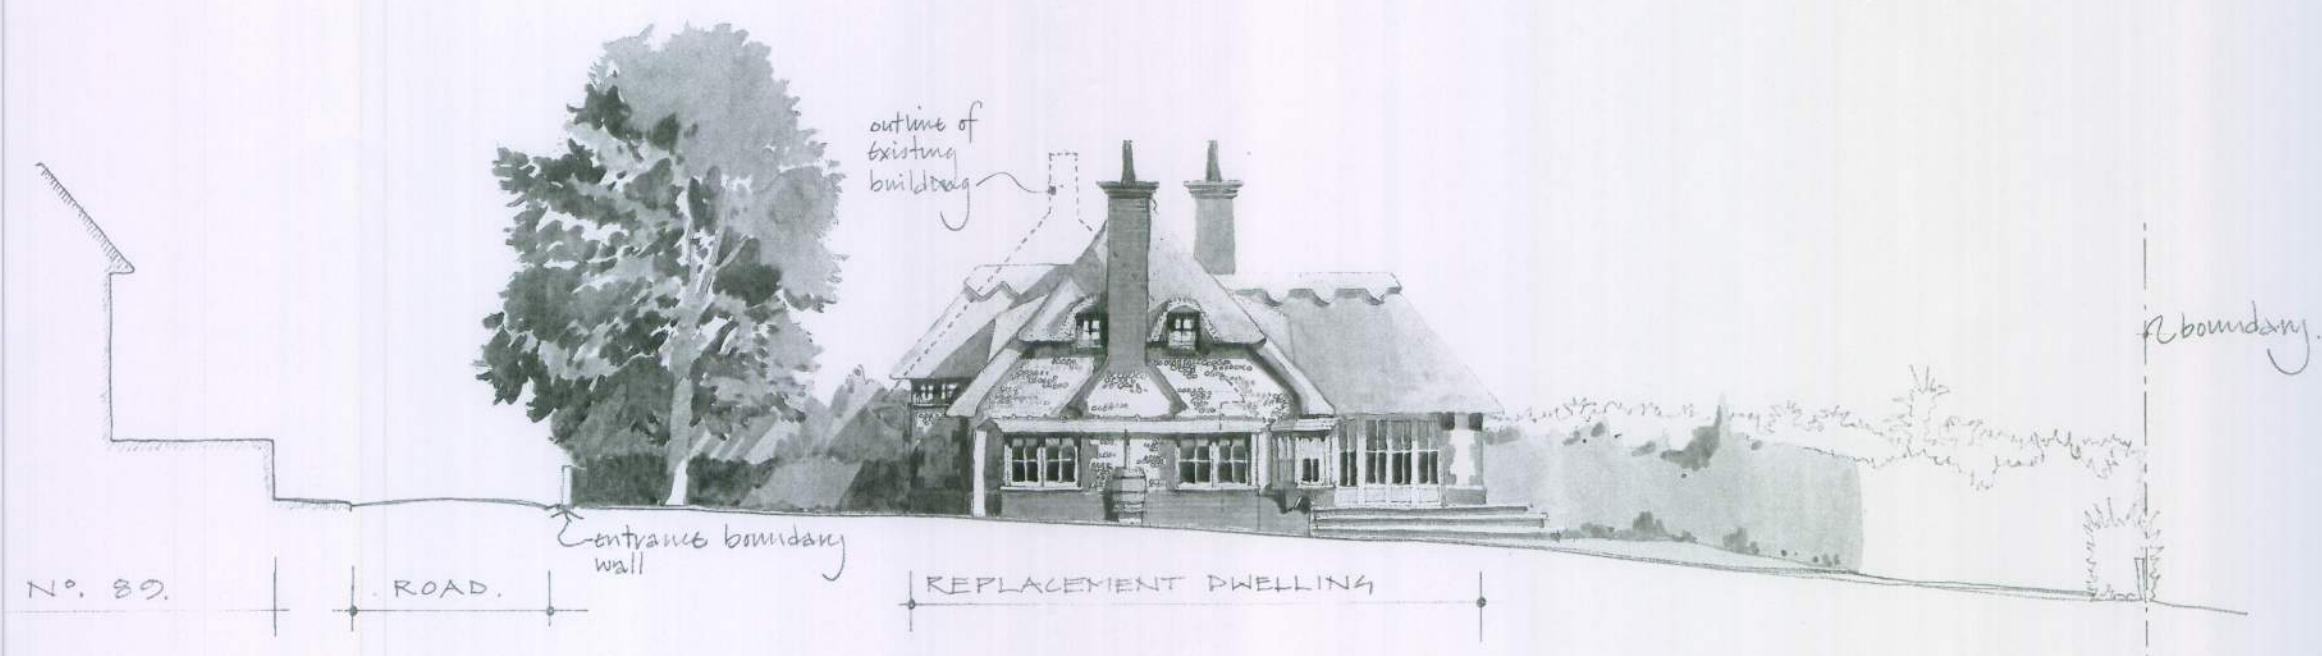

SITE SECTION ELEVATION.

LOOKING NORTH EAST.

SCALE 1:200 AT A3.

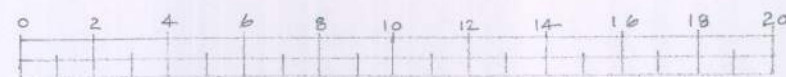

PHYSICAL SCALE IN METRES.

DWG. 31/07-

hebe brown
design services

10 Longmead . Walberton . BN18 0QG
e. office@hebebrown.com
t. 01243 544603 . m. 07980 838864

REPLACEMENT DWELLING AT 'ILEX COTTAGE'
BURPHAM . NR ARUNDEL . WEST SUSSEX . BN18 9RJ . SITE SECTION ELEVATION .

DWG 31/07-