
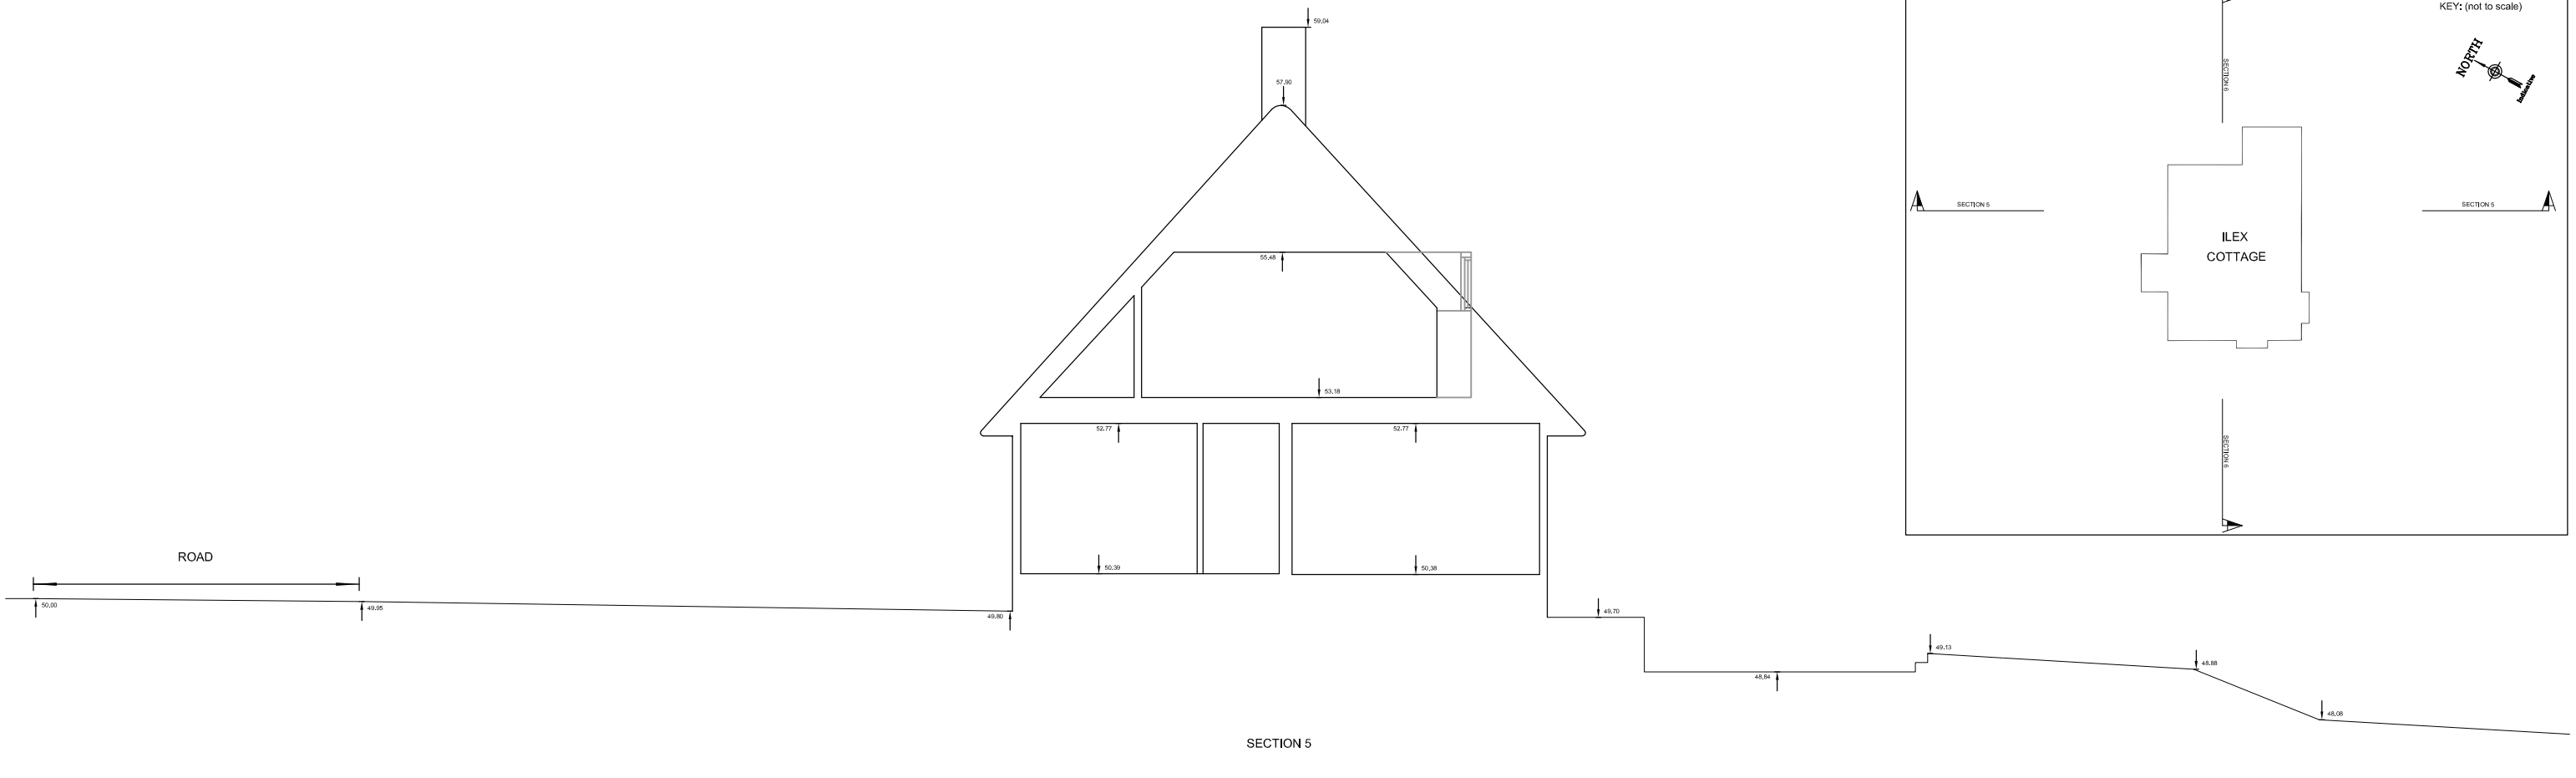


SECTION 5

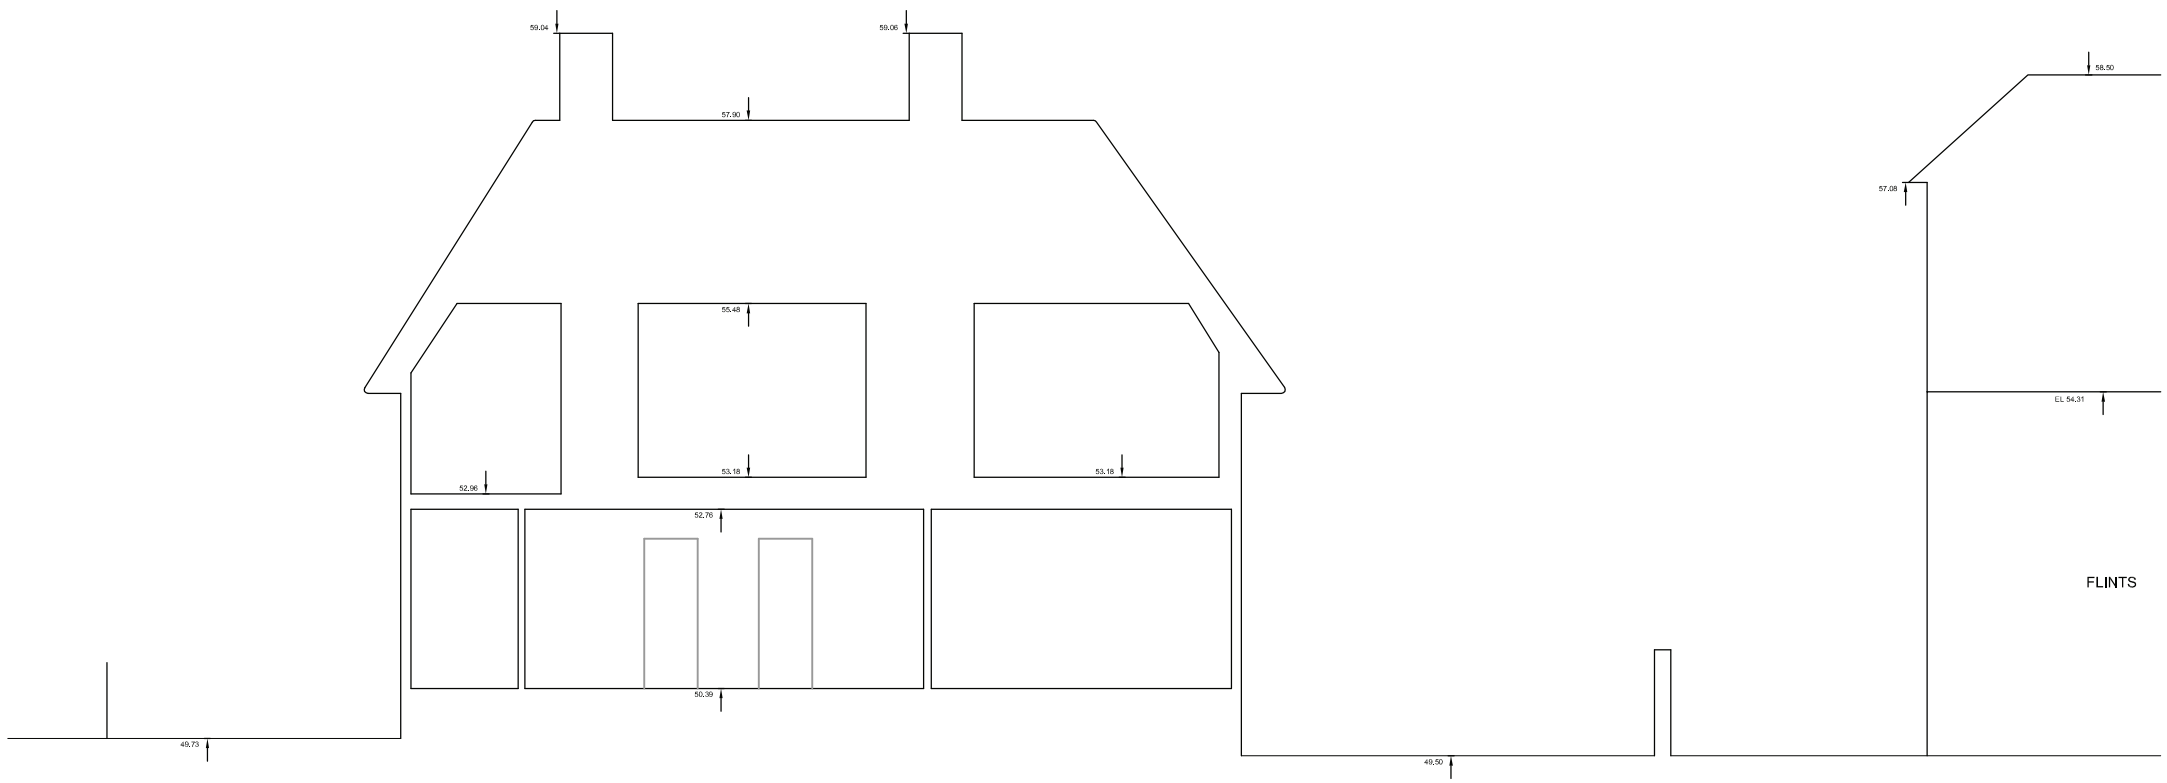

REV	DATE	DESCRIPTION	BY
A	11.11.10	Annotated as Existing	JH

REVISIONS

e-mail: mail@Harrissurveys.co.uk

HARRIS SURVEYS LTD

CHEQUERS
WINCHESTER ROAD
WALTHAM CHASE
SOUTHAMPTON
HAMPSHIRE SO32 2LG
TEL: 01489 894394
FAX: 01489 894394

Project Title:	Ilex Cottage Burpham Arundel, West Sussex		
Drawing Title:	Section Drawings As Existing		
Client	Mr. and Mrs. W.Tustin		
Dwg.No:	09729_S (REV A)	Scale	1:100@A3 1:50@A1
Drawn	JH	Date	Nov. 2009

Level Note

All levels based on an arbitrary Datum.
situated on Survey Nail No: 1.
with value: 50.000m.

ARUN DISTRICT COUNCIL B/33/10/