


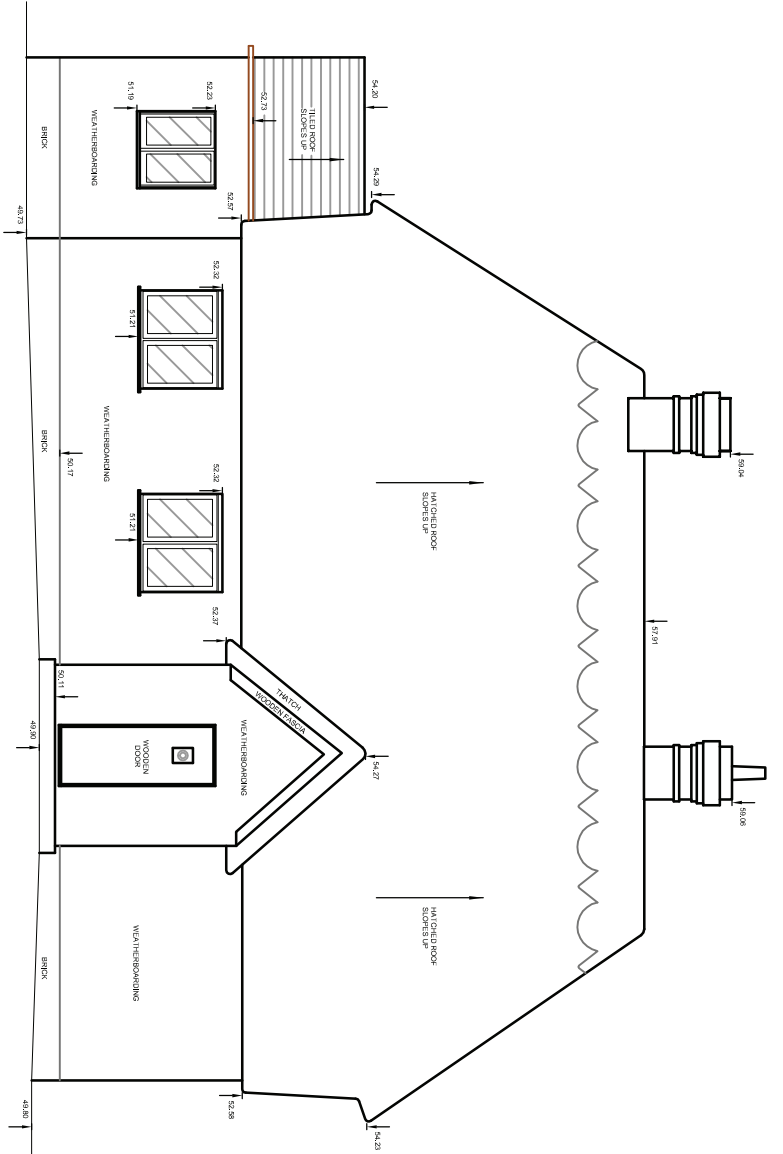
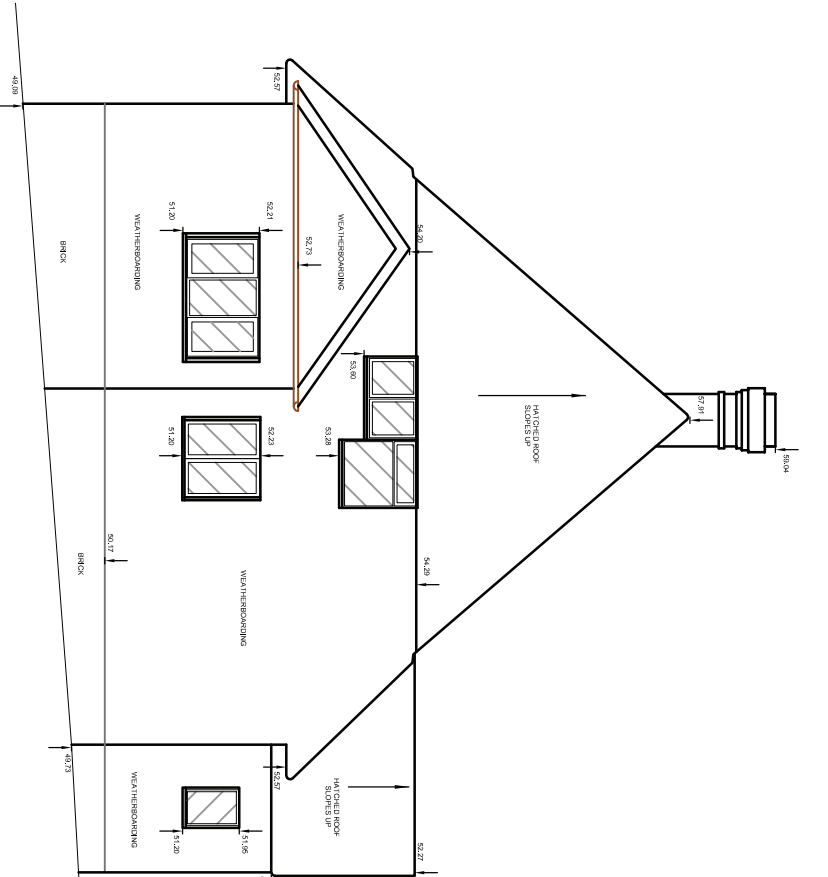


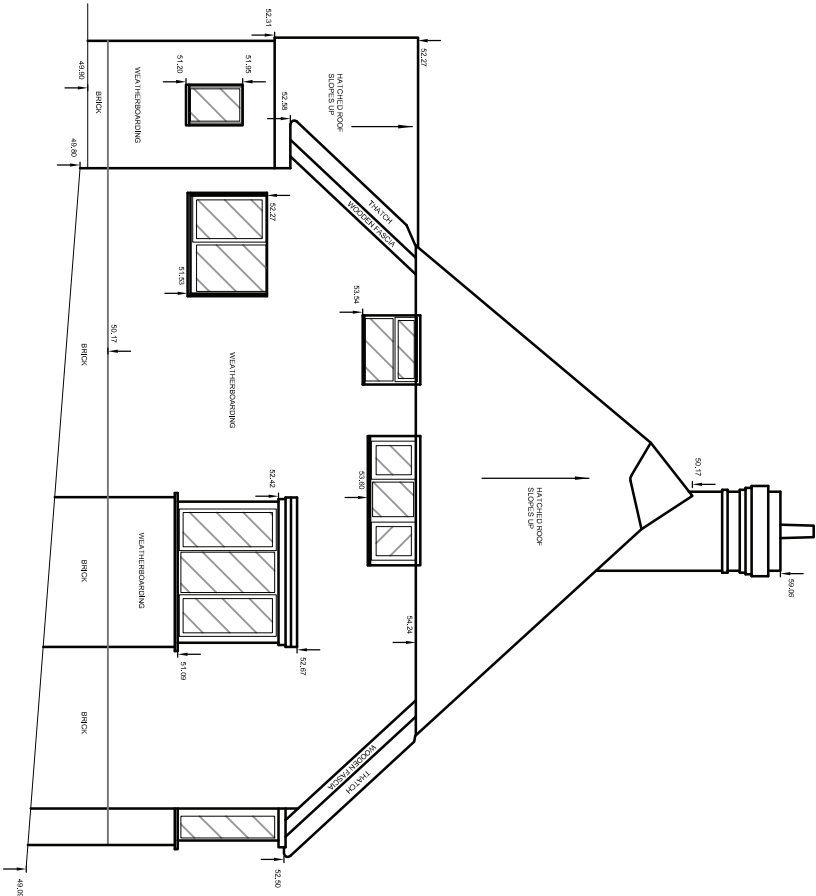

ELEVATION 3

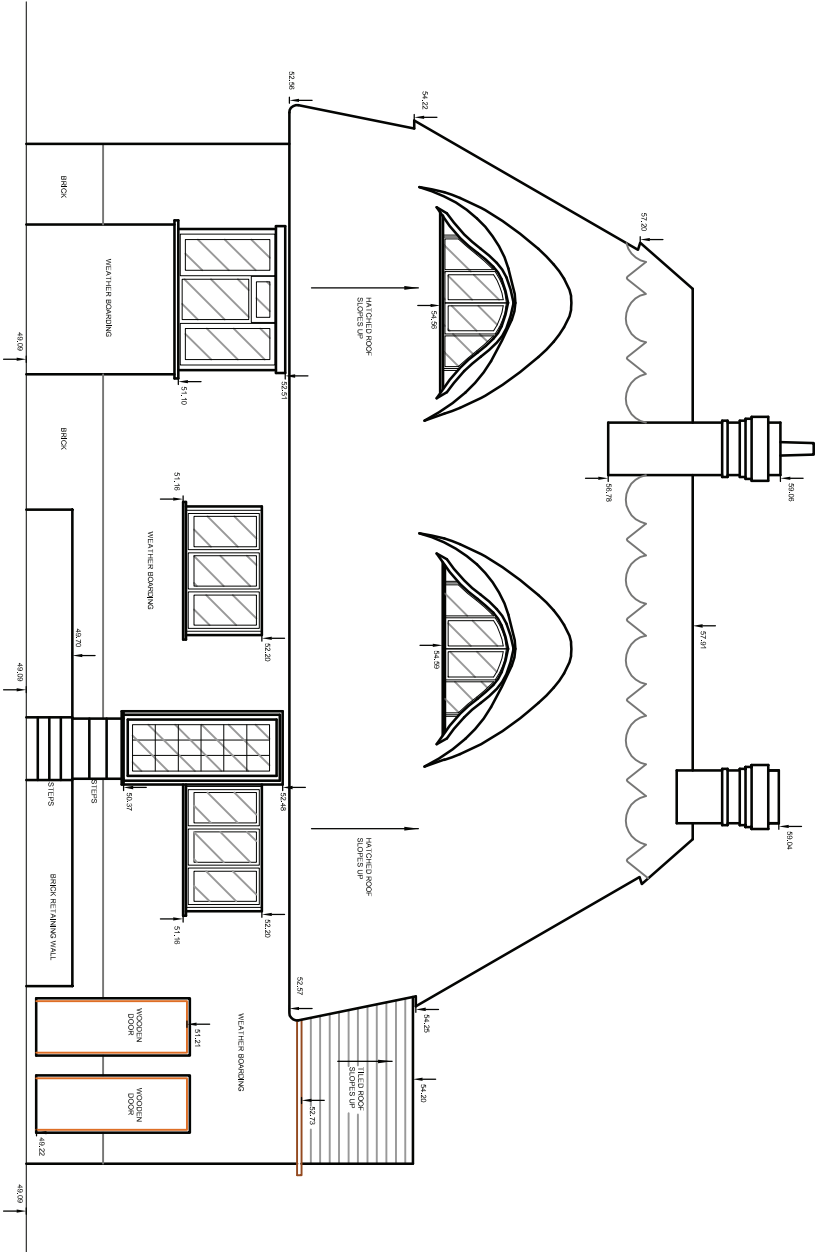

ELEVATION 4

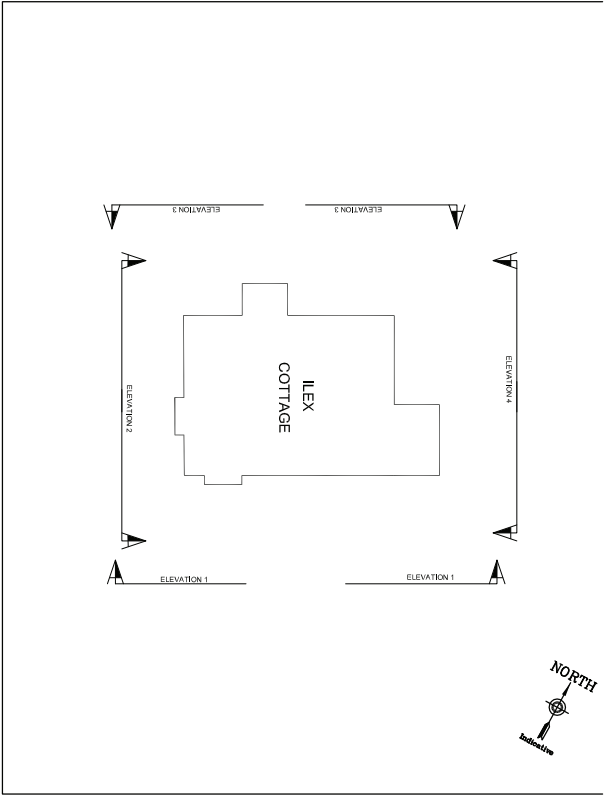

A 11110 Annoted as Existing		JH
REV	DATE	DESCRIPTION
BY		
REVISIONS		
e-mail: mail@harrisurveys.co.uk		
 HARRIS SURVEYS LTD CHICHESTER ROAD SOUTHAMPTON HAMPSHIRE SO9 2LG TEL 01489 894394 FAX 01489 894394		WICKHAMPTON ROAD SOUTHAMPTON HAMPSHIRE SO9 2LG TEL 01489 894394 FAX 01489 894394
Project Title: Ilex Cottage		
Drawing Title: Elevations Drawings		
Client: Mr. and Mrs. W. Justin		
Dwg. No:	09729_E (REV A)	Scale 1:500@1 1:100@A3
Drawn	JH	Date Nov. 2009
All levels based on an arbitrary Datum. situated on Survey Nail No. 1. with value: 50.000m.		