
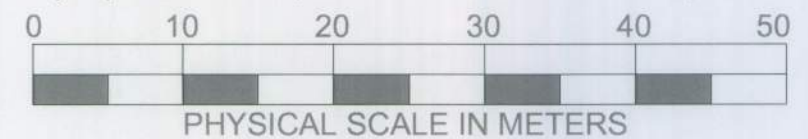
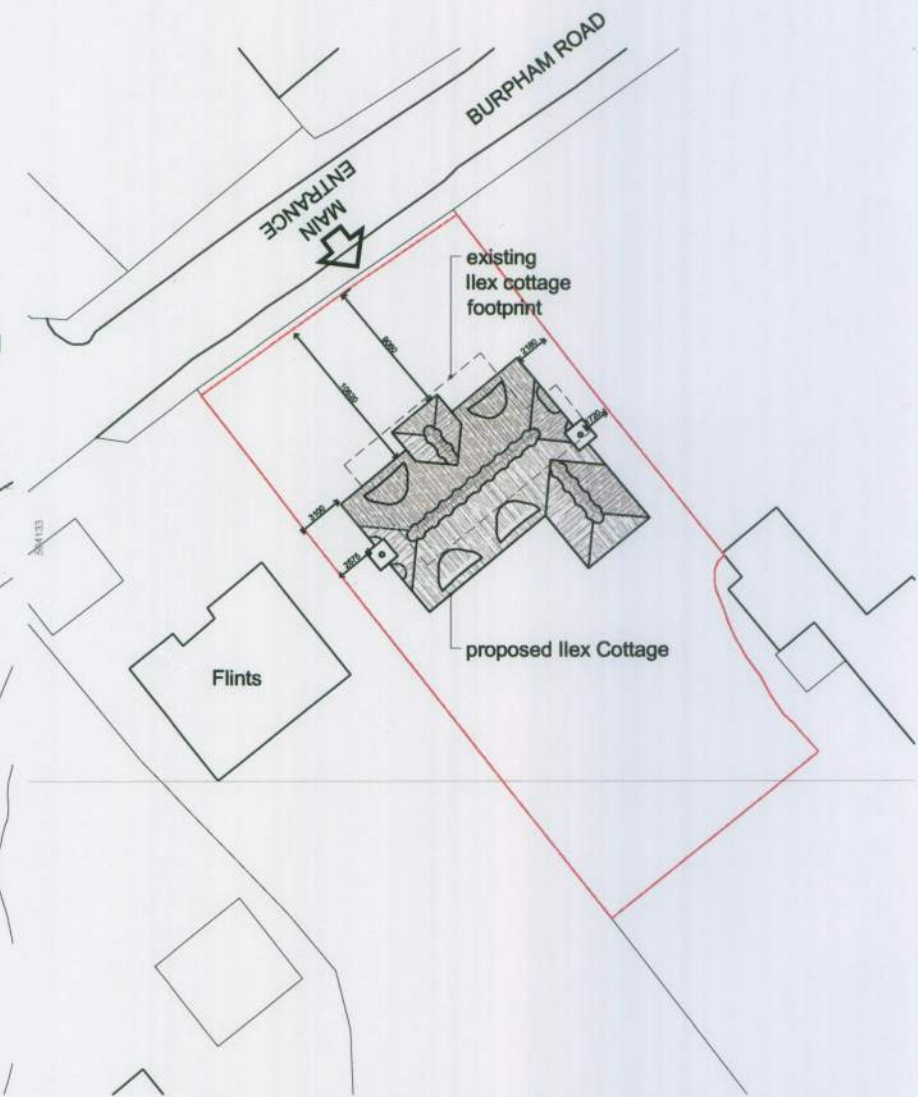
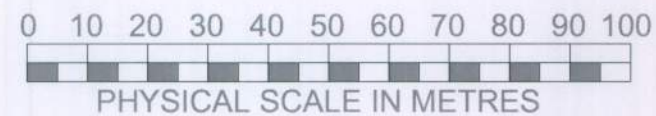


This drawing has been prepared for the purpose of gaining planning permission only and does not purport to be a working or contractual drawing and should not be used for any building or contractual purposes.

This drawing has been prepared based on survey drawing information provided by others. The builder/Contractor is responsible for all structural elements and weatherproofings. All dimensions and levels on all drawings must be checked and verified on site before commencement of works.

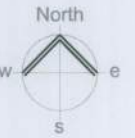

REPLACEMENT DWELLING AT ILEX COTTAGE

BURPHAM . NR ARUNDEL . WEST SUSSEX . BN18 9RJ . Location & Block Plan. Dwg 31/01- . Scale 1:100@A3 . 18.10.10

Location & Block Plan
Drawing No. 31/01-
Scale 1:1250&500 @ A3

hebe brown
design services

10 Longmead . Walberton . BN18 0QG
e. office@hebebrown.com
t. 01243 544603 . m. 07980 838864