


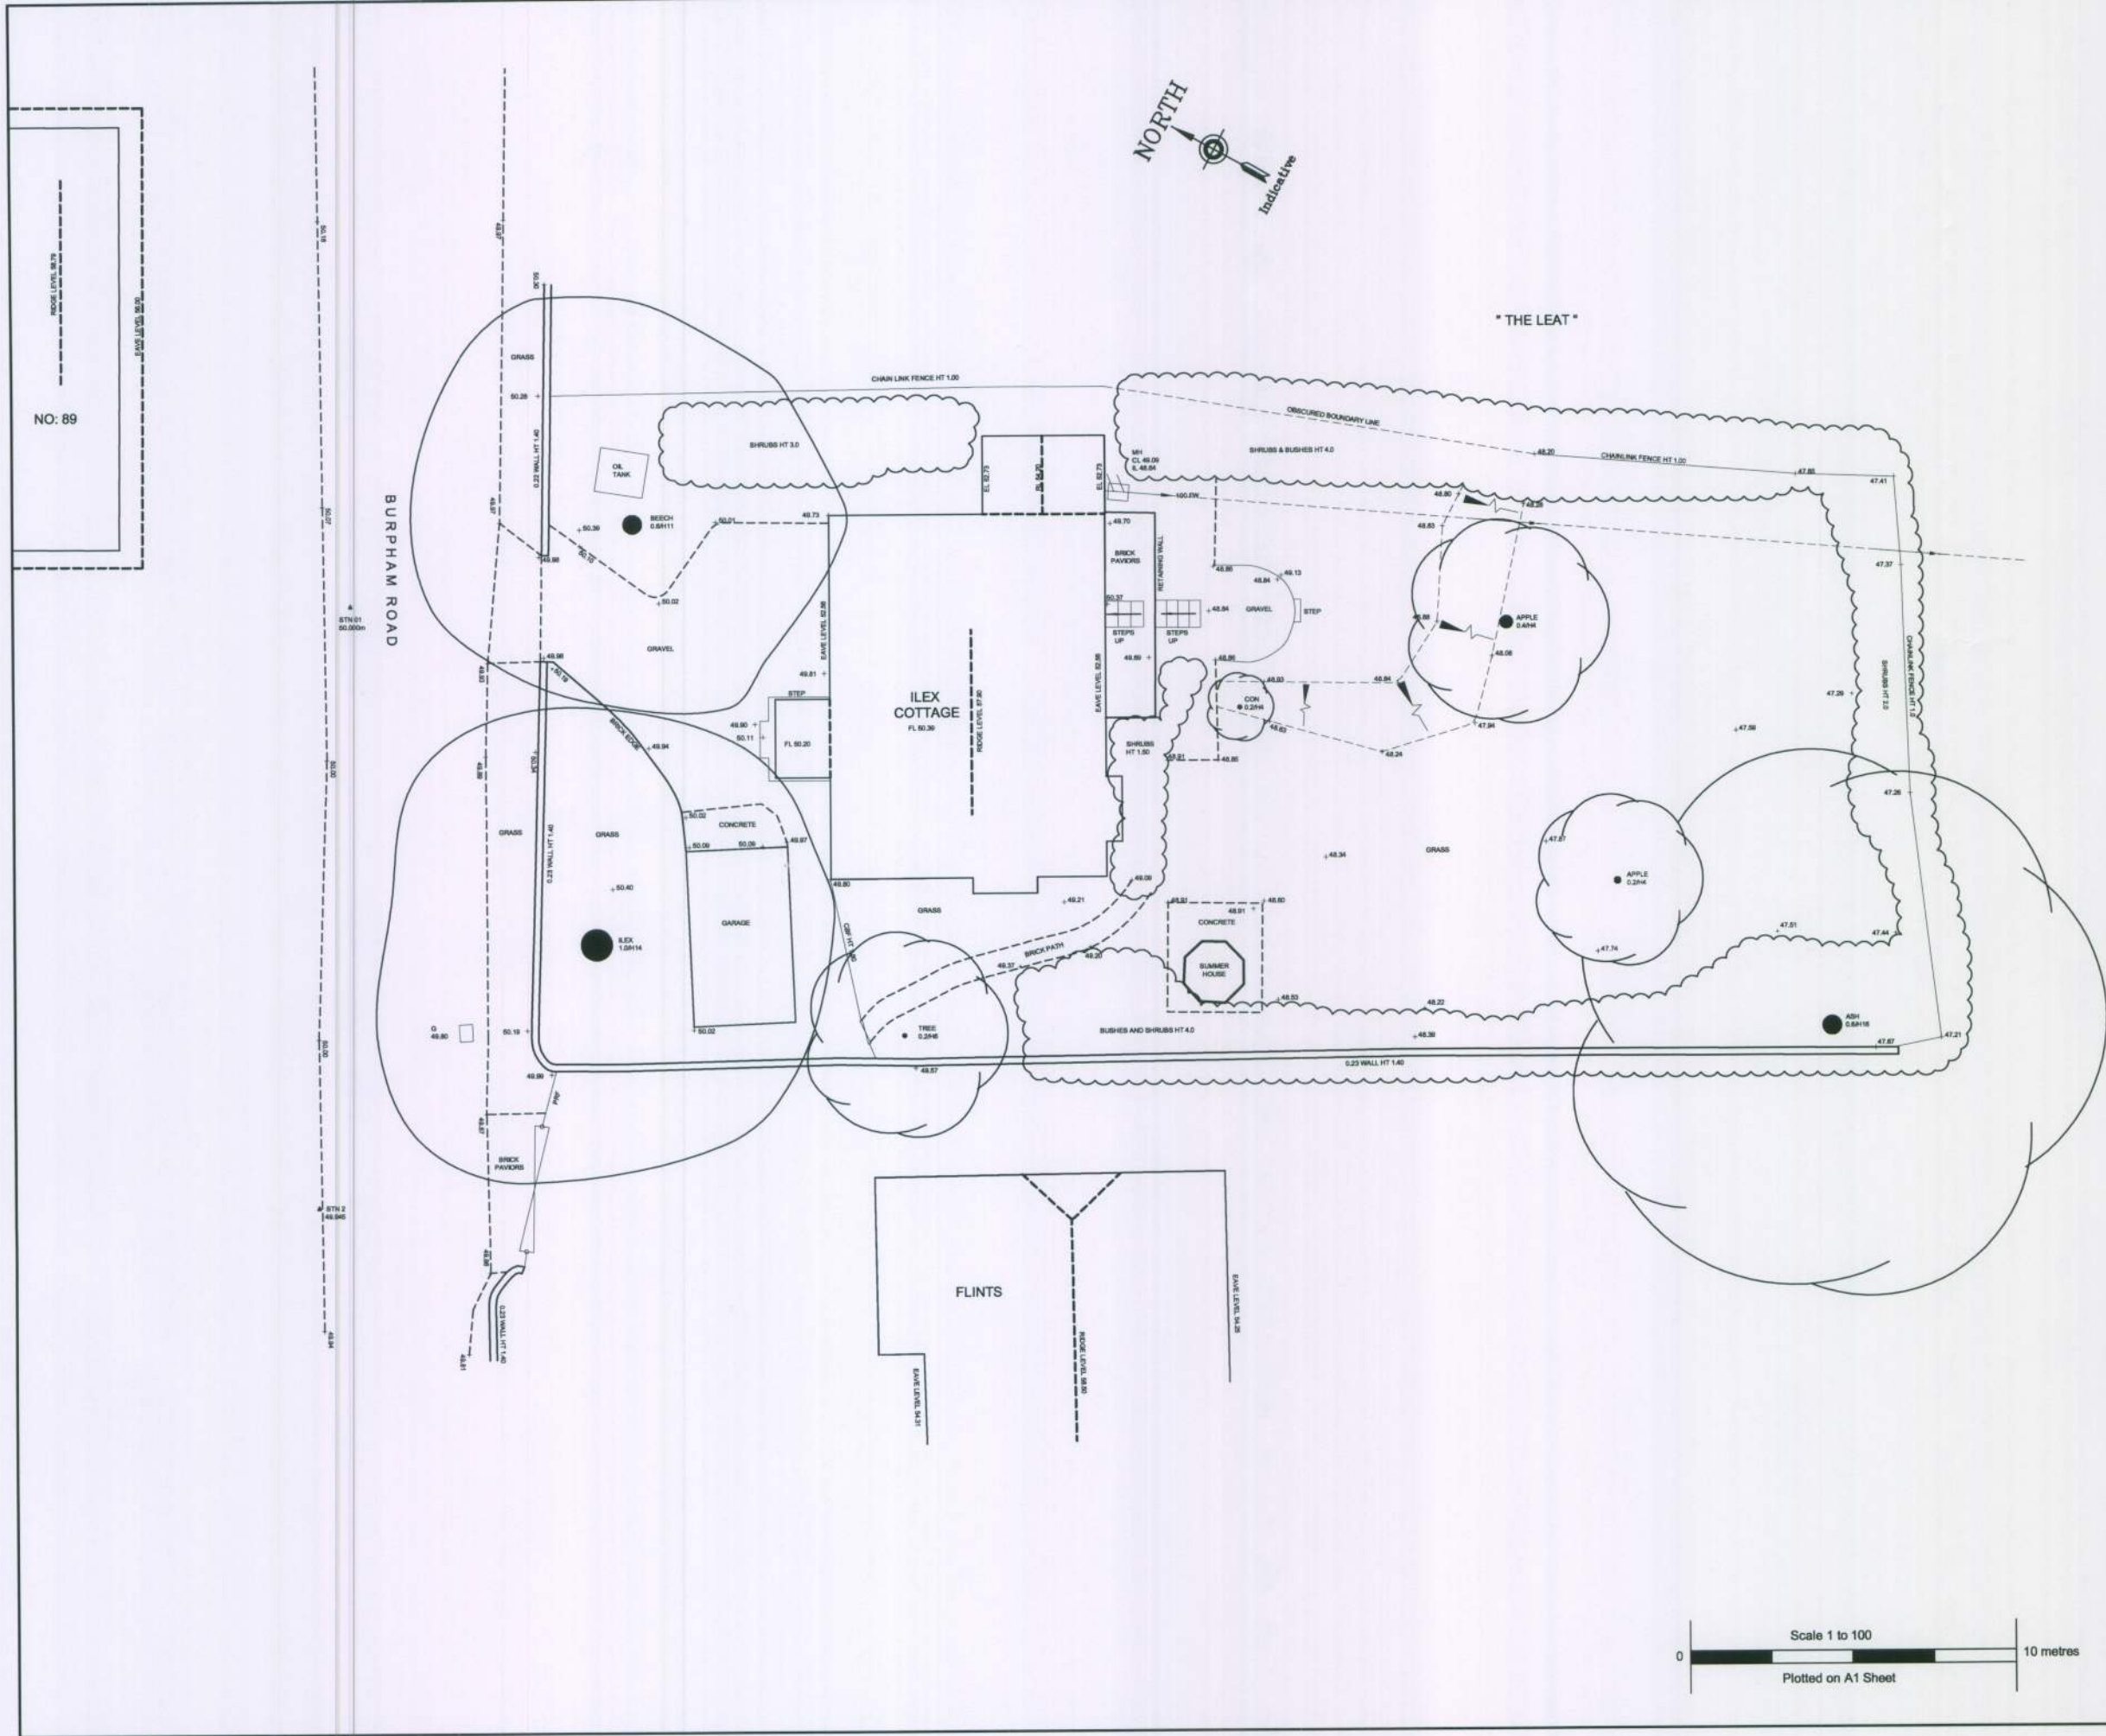

HARRIS SURVEYS LEGEND

LAND SURVEY ABBREVIATIONS	BUILDING SURVEY ABBREVIATIONS
AV Air Valve	CL Floor to Ceiling HT
B Bollard	CL 1.20 Floor to Ceiling HT
BB Bellha Beacon	CH 1.80 Floor to Ceiling HT
BL Litter Bin	CU Cupboard
BLT Basement Light	FC False Ceiling
BS Bus Stop	HT Height
BP Block Paving	RAD Radiator
BUS Brick Gutter	S Sink
BT British Telecom MH	SCU Sloping Ceiling Up
BTB British Telecom Box	SL Sky Light
BTM British Telecom MH	SP Springing HT
BTP Control Box	WHB Wash Hand Basin
CPS Concrete Paving Slabs	
CTV Cable Television	
DP Down Pipe	
DK Drop Kerb	
ECB Electricity Cable Box	
ELCP Electricity Cable Pit	
EP Electricity Pole	
ER Earthing Rod	
FB Flower Bed	
FH Fire Hydrant	
FL Flag Staff	
FW Foul Water	
G Gully	
GV Gas Valve	
HT Height	
IC Inspection Cover	
KO Kerb Outlet	
LB Letter Box	
LP Lamp Post	
MH Manhole	
MS Marker	
MS Mile Stone	
MYMH Mercury Manhole	
NB Notice Board	
NP Name Plate	
P Post	
PM Parking Meter	
RE Rodding Eye	
RP Reflector Post	
RS Road Sign	
RTW Retaining Wall	
RWP Rain Water Pipe	
SC Stop Cock	
SP Sign Post	
SPS Stone Paving Slabs	
SV Stop Valve	
SW Stay Wire	
SW Survey Station	
Tap Stand Pipe	
TCB Telephone Call Box	
TL Traffic Light	
TMC Tarmac	
TP Telegraph Pole	
TPS Tactile Paving Slabs	
UTL Unable to fit	
VP Vent Pipe	
WC Water Co. IC	
WM Water Meter	
WO Wash Out	
WT Water Trough	

LEVEL ABBREVIATIONS	FENCE ABBREVIATIONS
RL Bed Level	BWF Barbed Wire Fence
CL Cover Level	CBF Closed Board Fence
EL Eave Level	CIF Corrugated Iron Fence
FL Floor Level	CLF Chain Link Fence
IL Invert Level	CPF Chestnut Picket Fence
RL Ridge Level	IRF Iron Railing Fence
RFL Roof Level	IWF Interwoven Fences
SL Sump Level	LLF Larch Lap Fence
SFL Soffit Level	PCF Post & Chain Fence
WL Water Level	PPF Picket Fence
	PRF Post & Rail Fence
	PWF Post & Wire Fence
	TLS Trellis

TREE ABBREVIATIONS
ALD Alder
BCH Birch
CHY Cherry
CYP Cypress
DEC Deciduous
EDM Evergreen
HAW Hawthorn
HCH Horse Chestnut
HOL Holly
HRM Hornbeam
LPL London Plane
POP Poplar
RDD Rhododendron
RWN Rowan
SB Silver Birch
SCH Sweet Chestnut
SPU Species Unknown
WIL Willow
WNT Walnut

Gate

Banking

Hedges & Vegetation

BUSHES HT 4.00

HEDGE HT 4.00

0.23 WALL HT 2.0

RTW

SLM

82.50

Contours

OSBM 6.77m

TBM 5.35m

All underground services information shown on this plan cannot be guaranteed and users should satisfy themselves of the type, size and route before commencing work on site. Harris Surveys also cannot be held responsible for services or details hidden or obscured at time of survey.

Tree species and size shown on this plan cannot be guaranteed and if critical should be verified by an arboriculturist. Tree spreads are averaged and tree heights are approximated at time of survey.

This plan has been produced for the client detailed below to an agreed specification, and defines the limit of Harris Surveys Ltd.'s liability.

REV	DATE	DESCRIPTION	BY
REVISIONS			
e-mail: mail@harrisurveys.co.uk			

HARRIS SURVEYS LTD
CHEQUERS
WINCHESTER ROAD
WALTHAM CHASE
SOUTHAMPTON
HAMPSHIRE SO32 2LG
TEL: 01489 894394
FAX: 01489 894394

Project Title: Ilex Cottage
Burpham
Arundel, West Sussex

Drawing Title: Topographical Survey

Client: Mr. and Mrs. W.Tustin

Dwg.No:	09729	Scale:	1:100@A1 1:200@A3
Drawn:	JH	Date:	Nov. 2009

Level Note
All levels based on an arbitrary Datum.
situated on Survey Nail No: 1.
with value: 50.00dm.

ARUN DISTRICT COUNCIL B/34/10/CA