



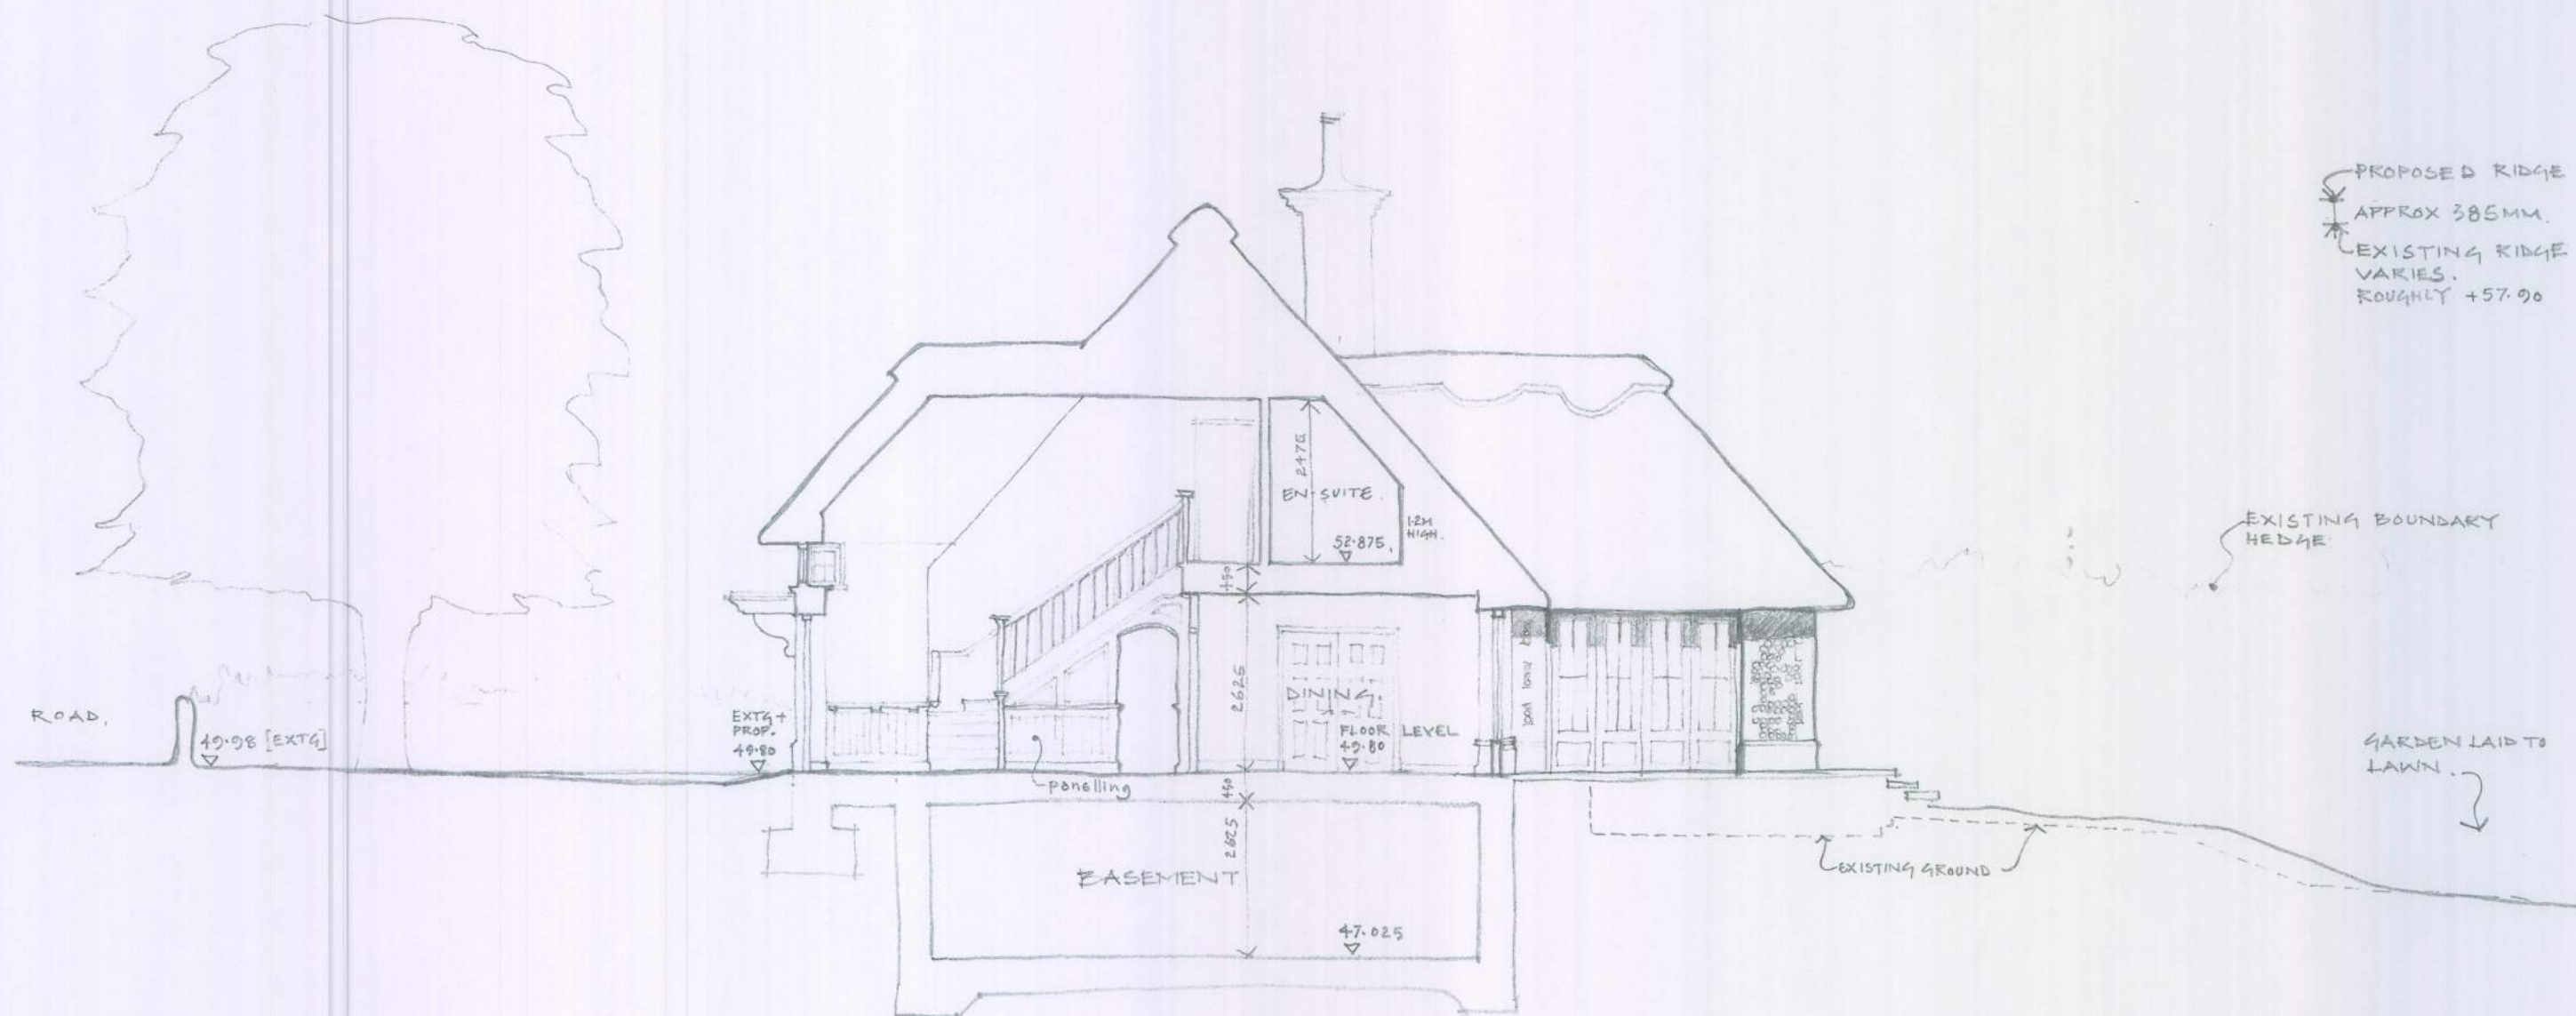

SECTION A-A SCALE 1:100 @ A3.

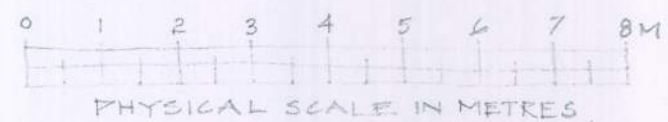

PROPOSED RIDGE
APPROX 385MM.
EXISTING RIDGE
VARIES.
ROUGHLY +57.90

EXISTING BOUNDARY
HEDGE

GARDEN LAID TO
LAWN.

EXISTING GROUND

REVISIONS
'A' 27/04/10 KITCHEN ROOF.
'B' 23/10/10 LEVELS.

REPLACEMENT DWELLING AT "ILEX COTTAGE"
BURPHAM · NR ARUNDEL · WEST SUSSEX · BN18 9RJ

SECTION A-A · DWG 31/14B.

hebe brown
design services

10 Longmead · Walberton · BN18 0QG
e. office@hebebrown.com
t. 01243 544603 m. 07980 838864