



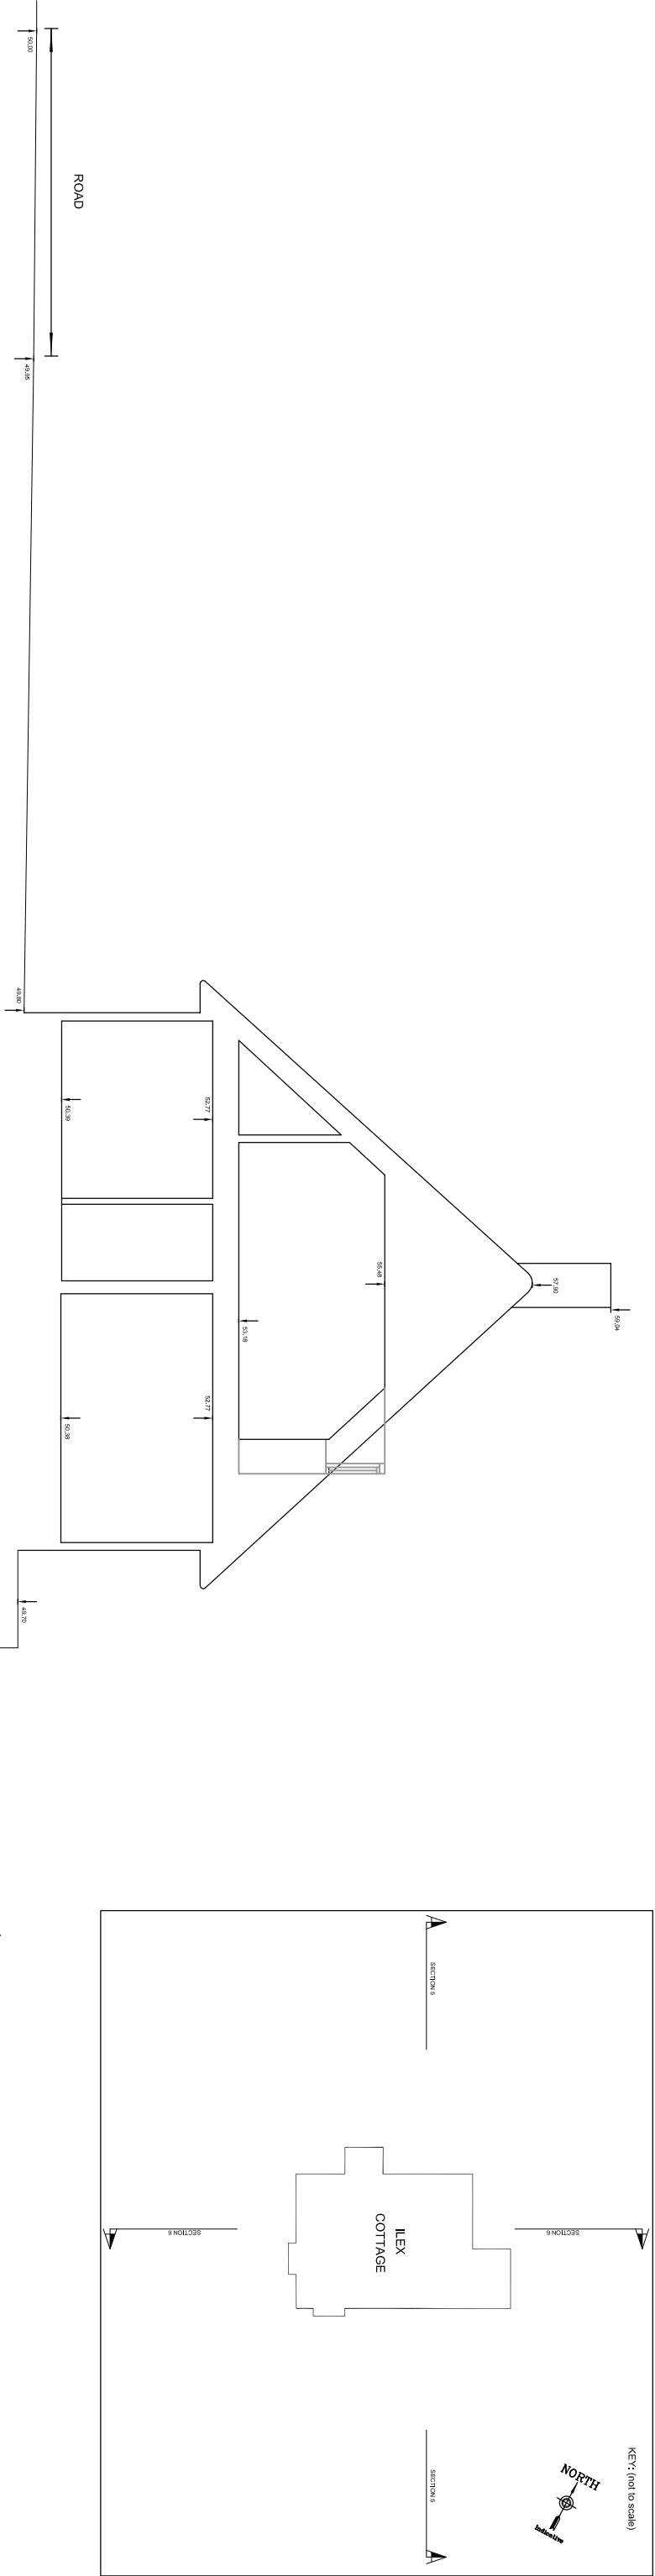

SECTION 5

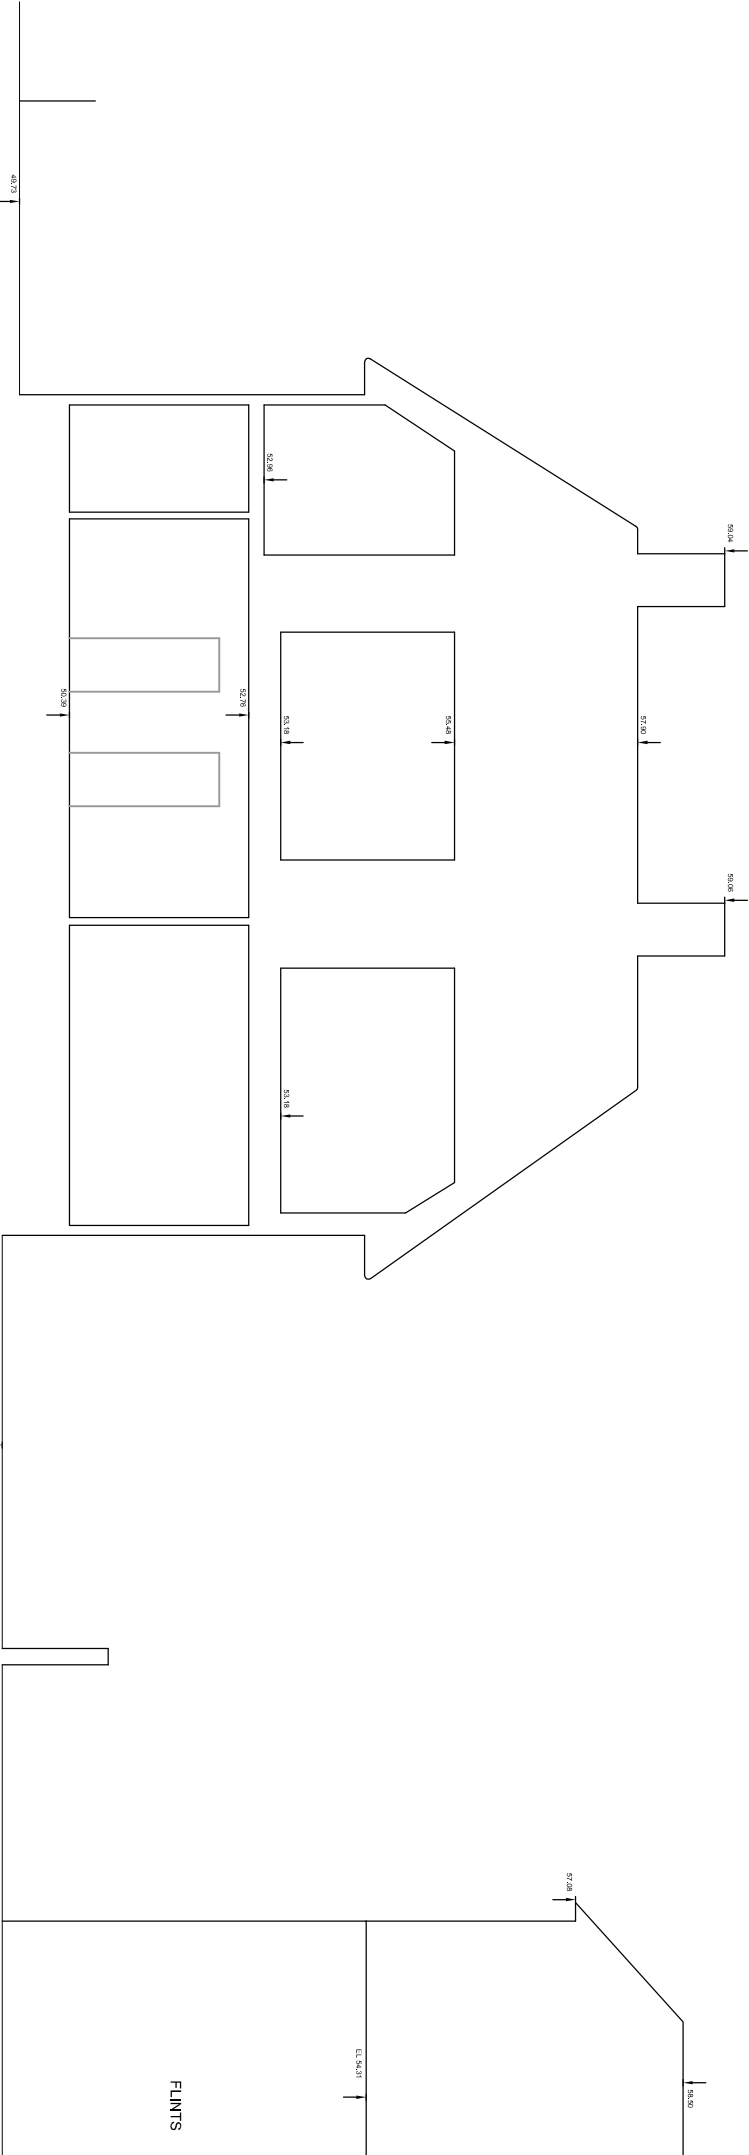

A. 11.11.10 Annotated as Existing		JH	
REV	DATE	DESCRIPTION	BY
REVISIONS			
e-mail: mark@harrisurveys.co.uk			
 HARRIS SURVEYS LTD		CHERRIES 10140 SOUTHALL CHURCH SOUTHALL CHURCH TEL: 01483 844394 FAX: 01483 844394	
Project Title:		Ilex Cottage Burpham Arundel, West Sussex	
Drawing Title:		Section Drawings As Existing	
Client:		Mr. and Mrs. W.Tustin	
Dwg No: 00729 S		Scale 1:100@A3	
(REV A)		1:100@A3	
Drawn: JH		Date Nov. 2009	
Level Note			
All levels based on an arbitrary Datum. with value: 50.000m.			