


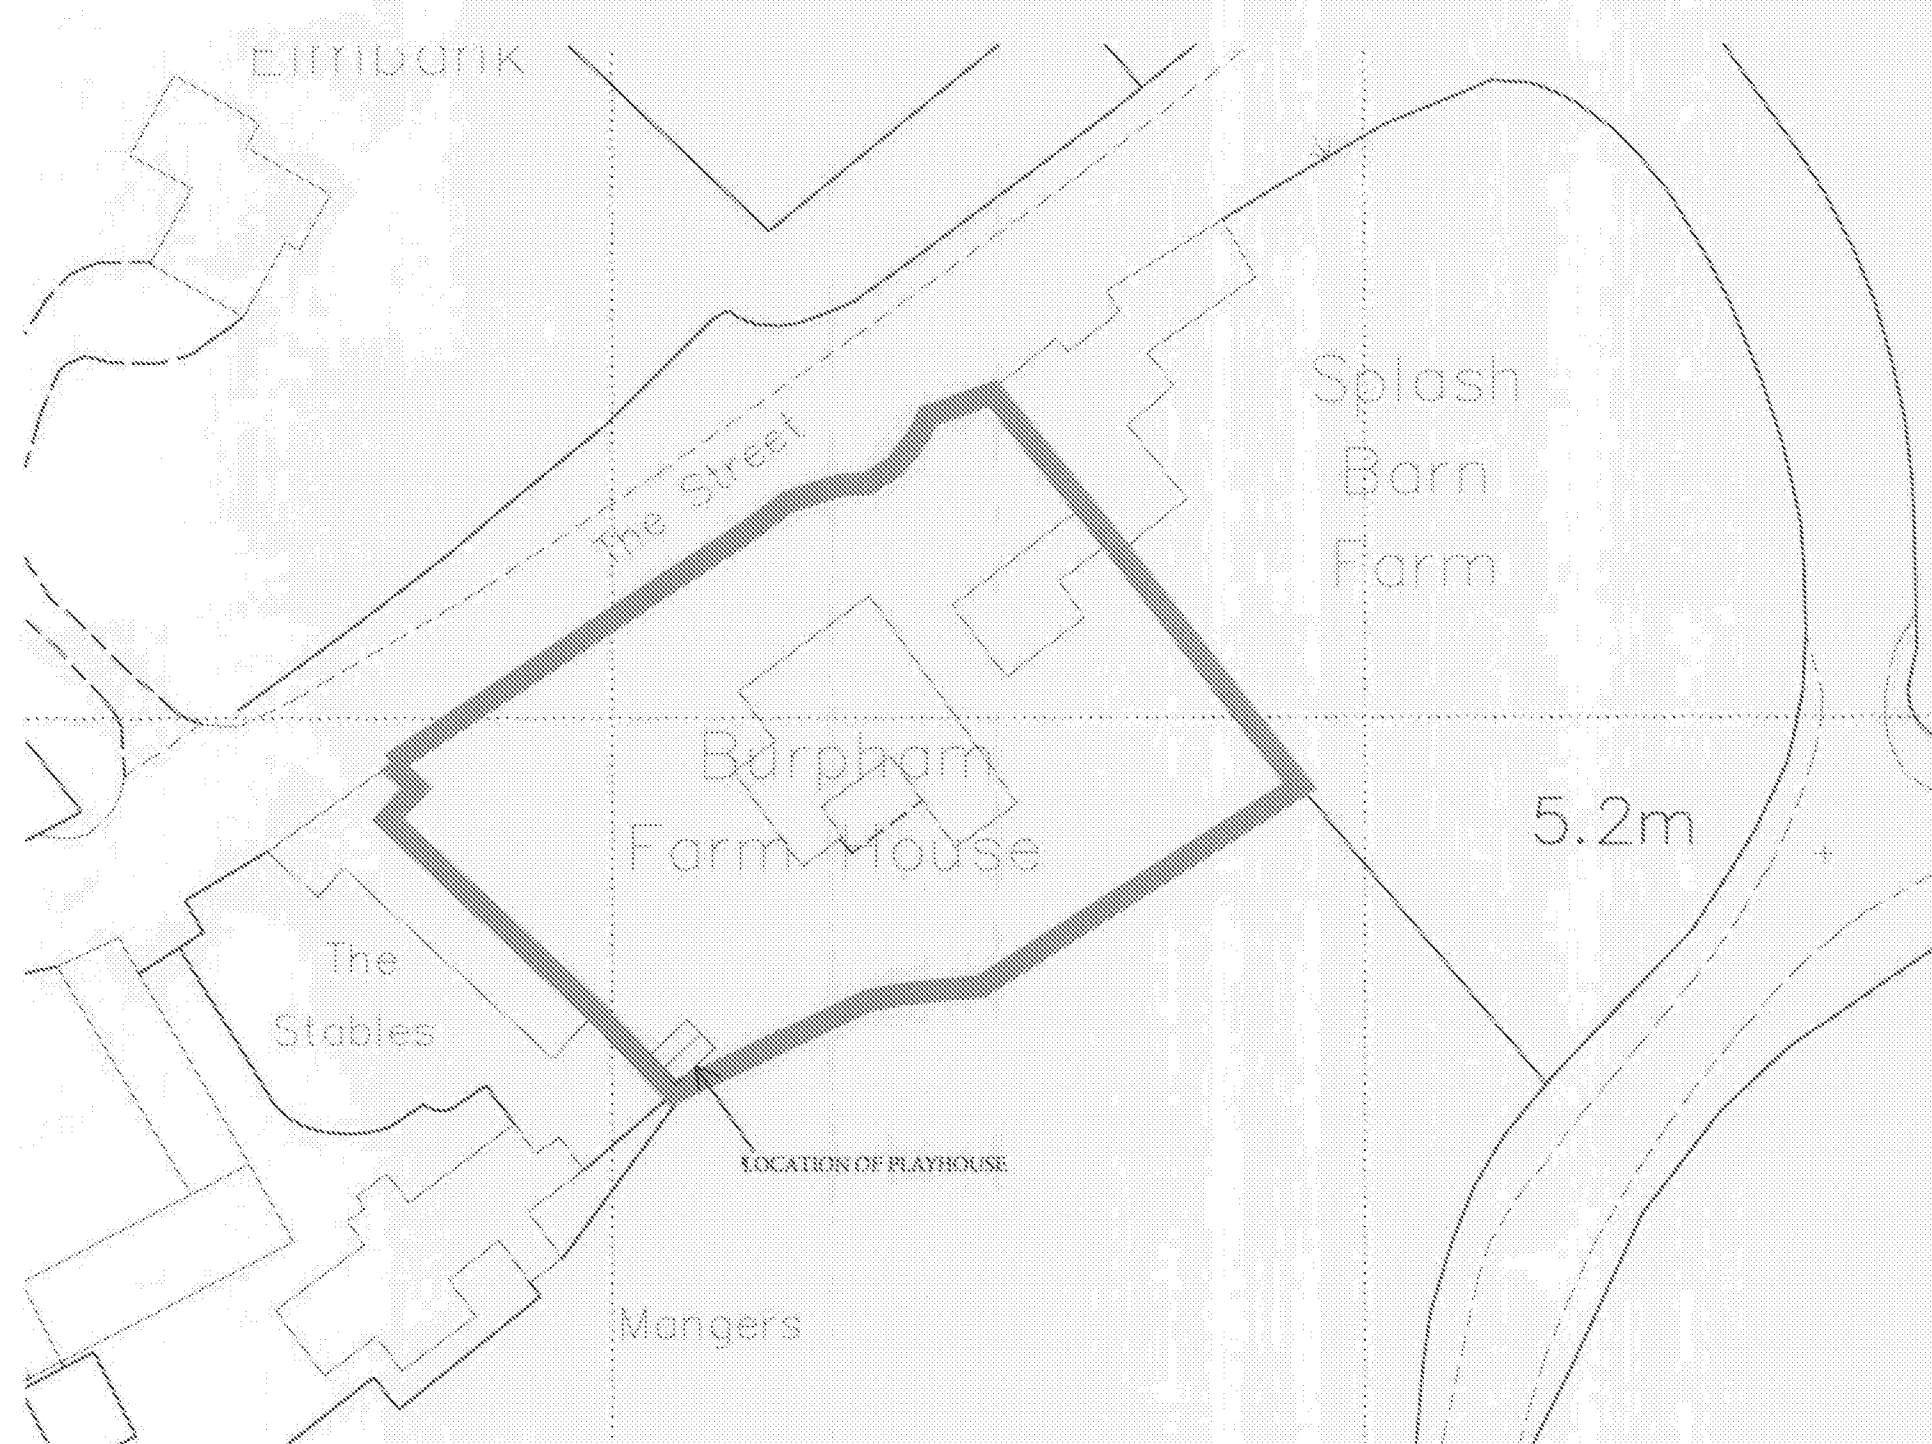


BLOCK PLAN
SCALE 1:50
PHYSICAL SCALE IN METRES


PLANNING ISSUE

A PROPOSED PLAYHOUSE IN THE GARDEN TO BURPHAM FARM HOUSE

BURPHAM, THE STREET, WEST SUSSEX, BN18 9RJ © 31ST JANUARY 2010

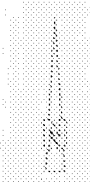

This drawing has been prepared for the purpose of getting planning permission only and does not purport to be a working or construction drawing and should not be used for any building or construction purposes.
This drawing has been prepared based on survey drawings and information provided by others.
All dimensions and levels on all drawings must be checked and verified on site before commencement of works.

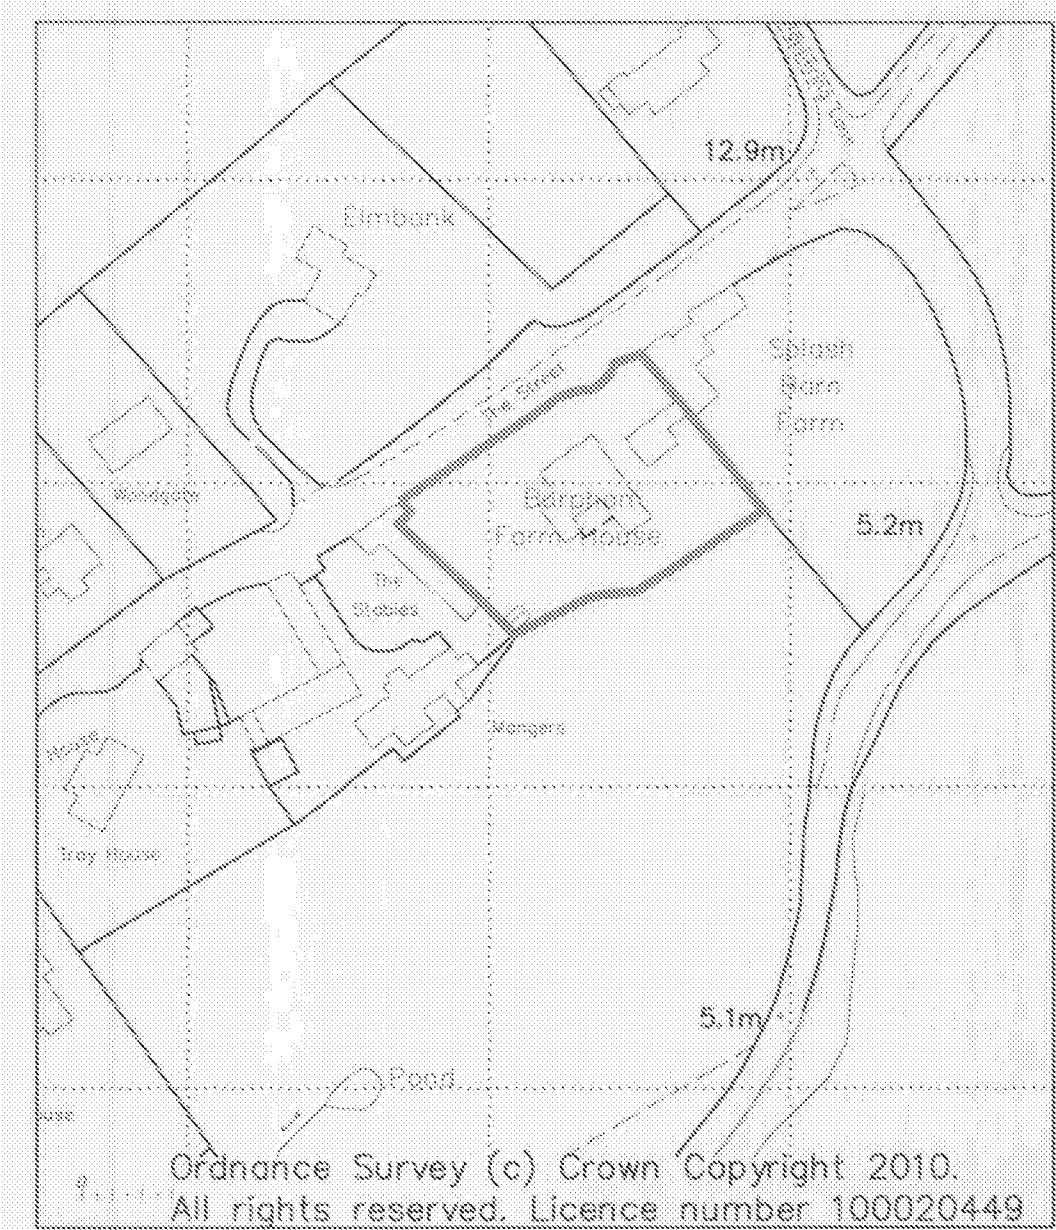

Ordnance Survey (c) Crown Copyright 2010.
All rights reserved. Licence number 100020449

LOCATION PLAN
SCALE 1:50
PHYSICAL SCALE IN METRES

FOR MR & MRS R O GRADY
JOB No. 657 DR WG. No. 300
SCALE 1:50 / 1:250
LOCATION & BLOCK PLAN

NEIL HOLLAND
ARCHITECTS

7 Malvern Street - Arundel
West Sussex - BN18 5AP
Tel 01903 852923 - Fax 01903 884282
Email office@neilhollandarchitects.co.uk
www.neilhollandarchitects.co.uk
Registered in England & Wales Number: 05233774