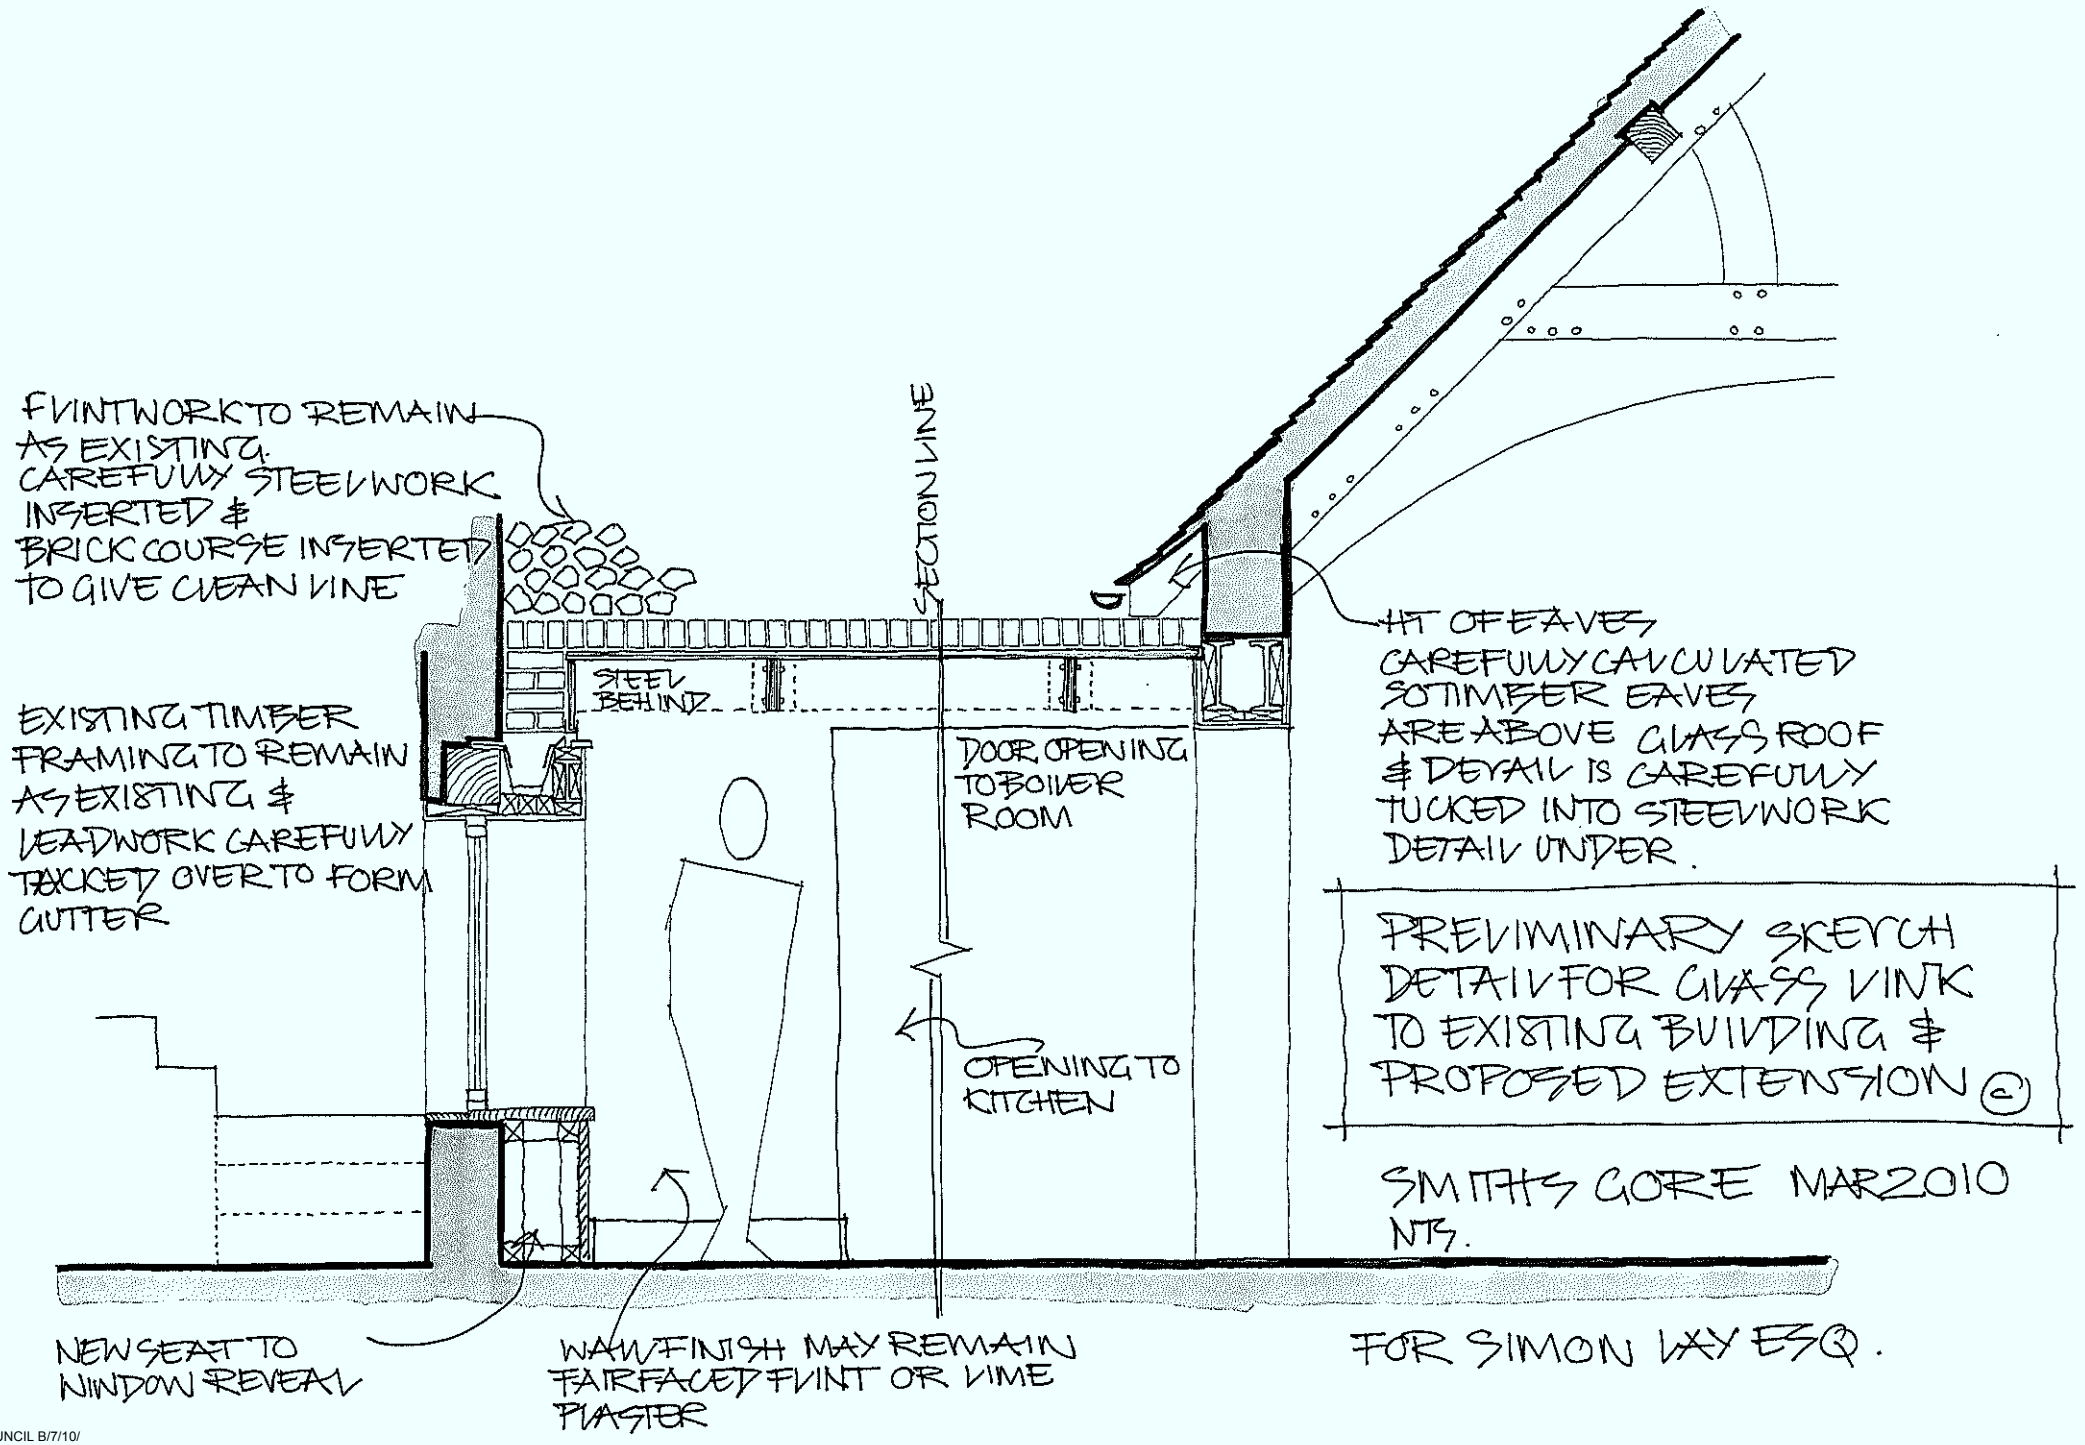


PRELIMINARY SKETCH DETAIL FOR GLASS LINK TO EXISTING BUILDING & PROPOSED EXTENSION ©

SMITHS GORE MAR 2010
NTS.

FOR SIMON LAY ESQ.

ARUN DISTRICT COUNCIL B/7/10/