


CATTERY
DEMOLISHED

GARAGE
DEMOLISHED

ANCILLARY USE BUILDING
DEMOLISHED

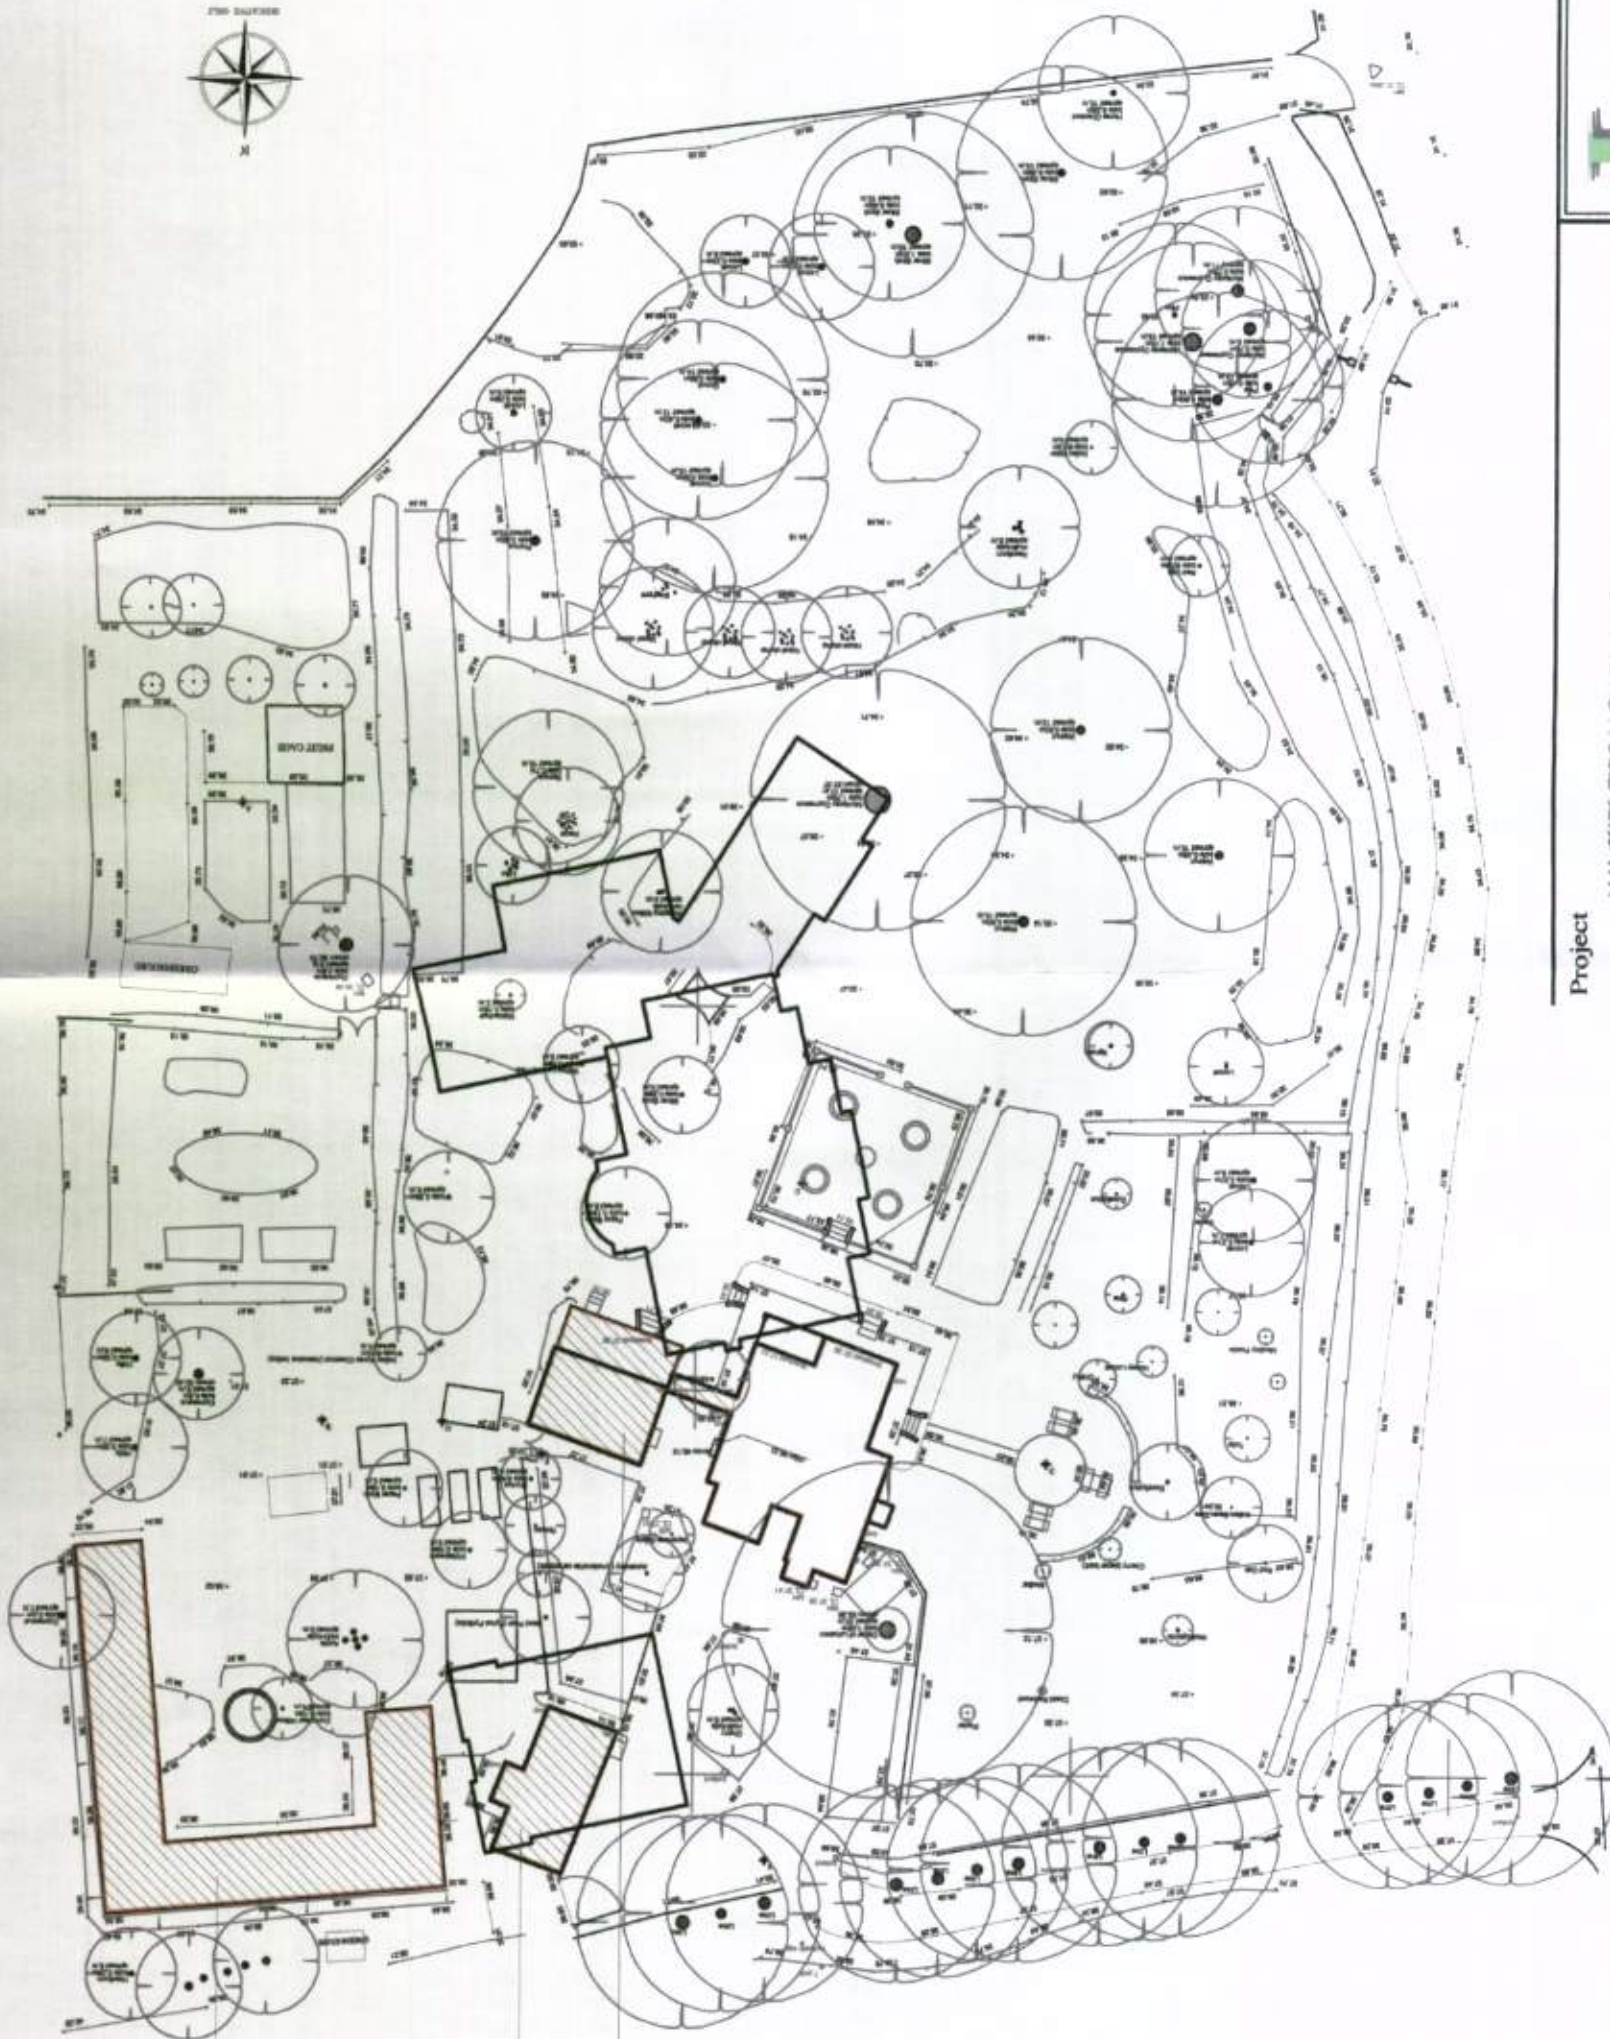

Project

WATERFORD HOUSE (FORMERLY MERRIE GARDENS)
CLAPHAM
WORTHING, WEST SUSSEX
BN13 3UY



Architects & Planning Consultants
Clock Tower House, Lewes Road
Lindfield, West Sussex. RH16 2LH
Telephone 01444 - 484711

Client

MJH EXECUTIVE HOMES

Drawing

PLANNING CONDITION B
DEMOLISHED BUILDINGS

Drawing no.	date	scale	drawn
03/11/PO3	04/11	1:500	ARM
revisions			

© THE CONTRACTOR SHOULD CHECK ALL DIMENSIONS ON SITE. NO DIMENSIONS TO BE SCALED FROM DRAWINGS.
IT IS THE CONTRACTORS RESPONSIBILITY TO ENSURE COMPLIANCE WITH BUILDING REGULATIONS.