


ONLY FIGURED DIMENSIONS TO BE USED FOR CONSTRUCTION PURPOSES. ALL DIMENSIONS ARE TO BE CHECKED ON SITE PRIOR TO INSTALLATION AND THE ARCHITECT IS TO BE NOTIFIED OF ANY DISCREPANCIES.
© This drawing is copyright and must not be reproduced without the written consent of the Architect.

REV DATE DESCRIPTION

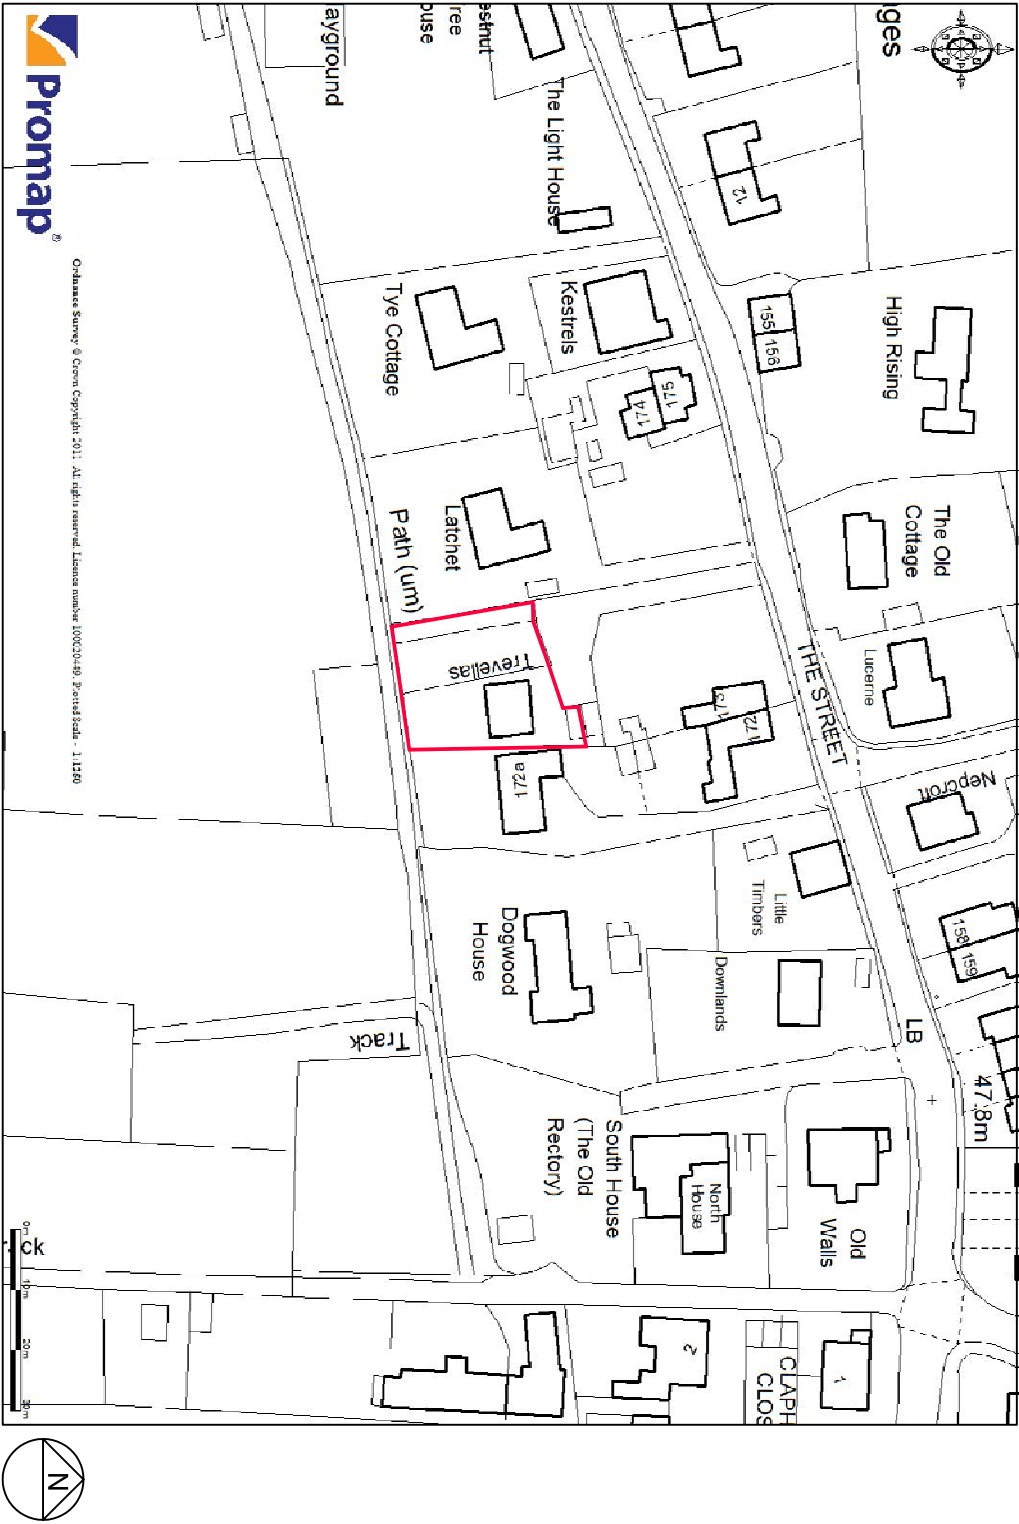

PLANNING

Trevellas, Clapham

■ saville jones | architects

date:	Sept 11	1102	SK	21
scale:	1:1250 @ A4			