
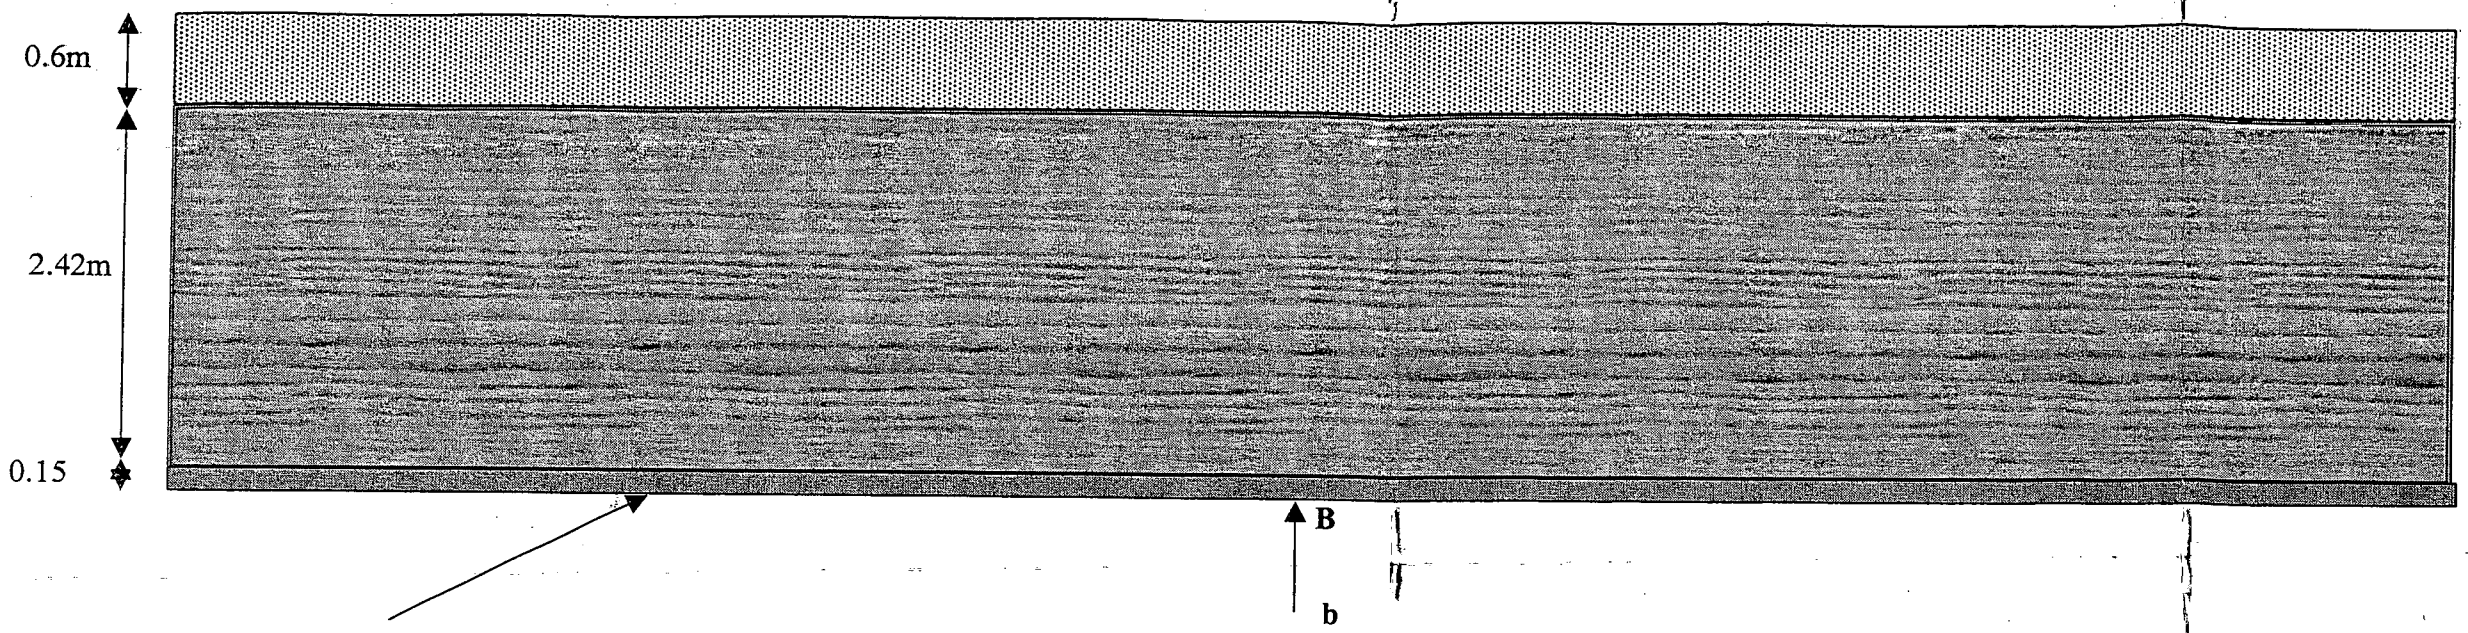


2 Rows of Engineering Bricks

View along bB

ARUN DISTRICT COUNCIL
No. CL/18/05
RECEIVED 4/11/05

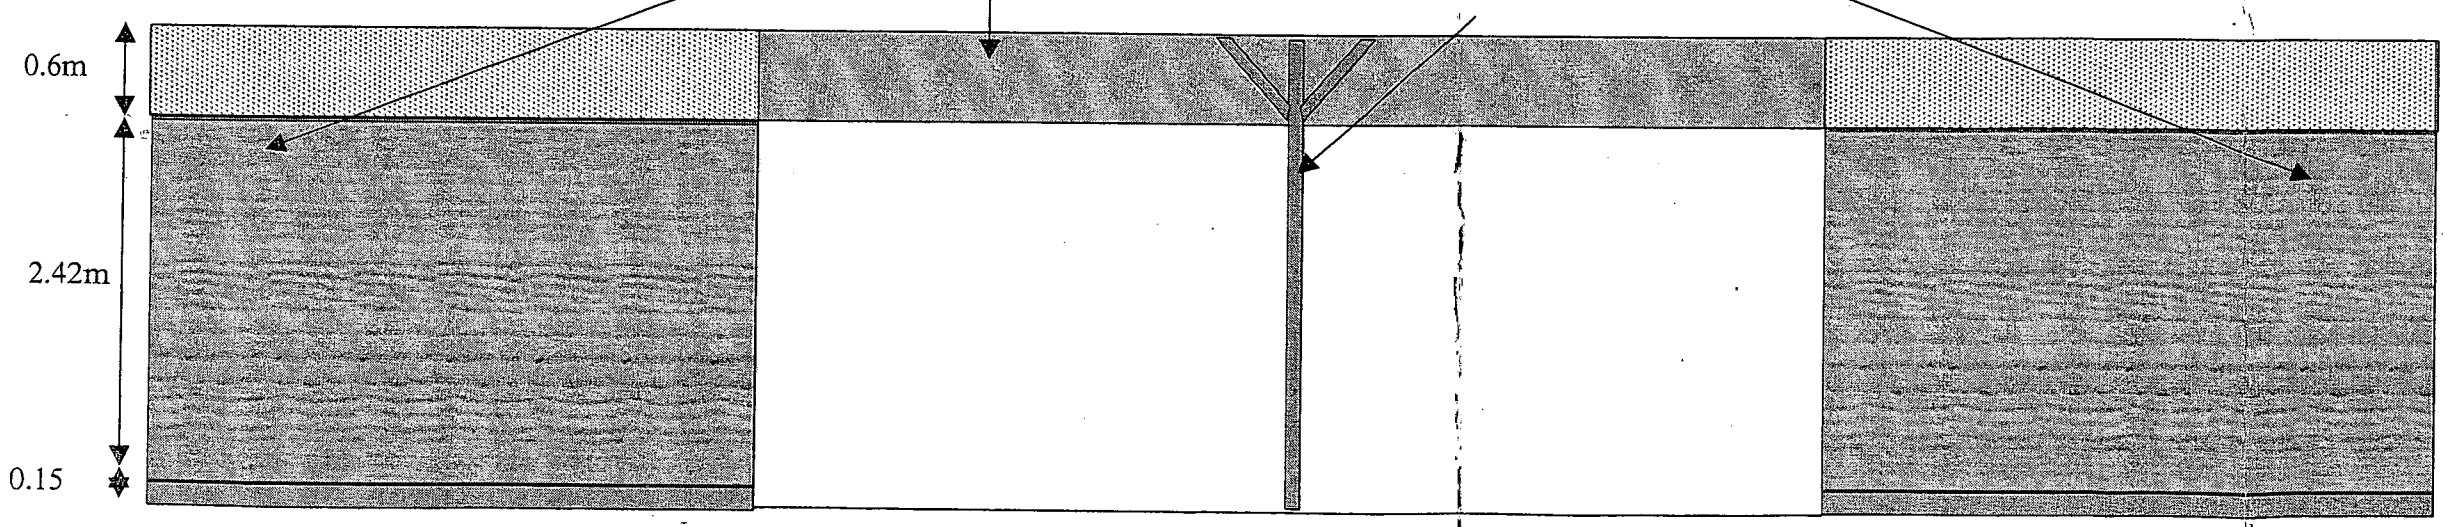

View along aA

Elevation
Scale 2cm = 1 Meter (50:1)

NAME	R. Broadbridge
LOCATION	Dogwood House
ADDRESS	The Street, Clapham
ARUN DC REF	CL/?
DATE	October 2005
DWG NUMBER	3 of 5
SCALE	As shown on Dwg