


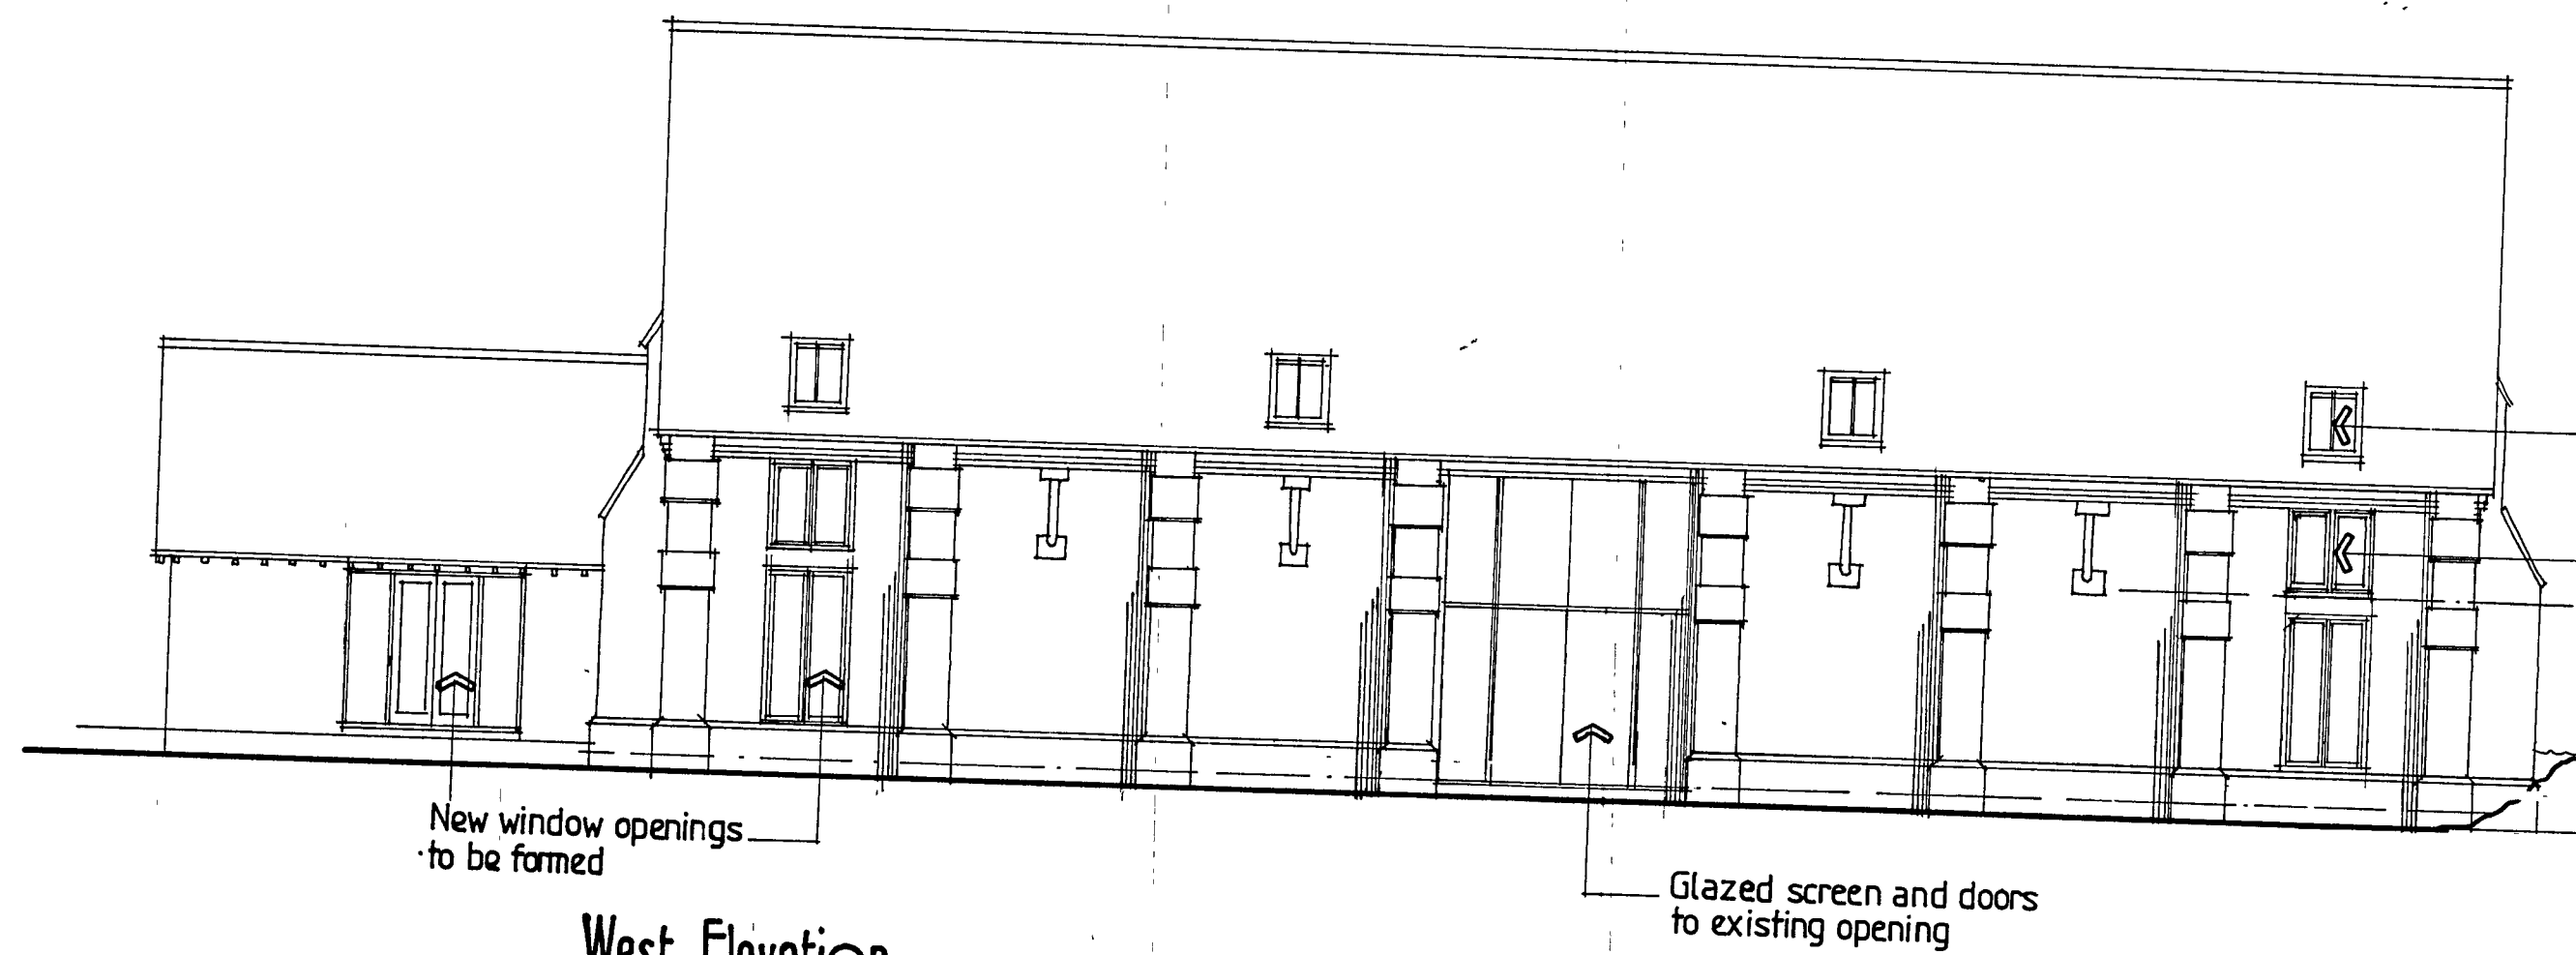


West Elevation


Velux-conservation type
roof windows

New window openings
to be formed.

Existing opening to be
adapted to form new
window

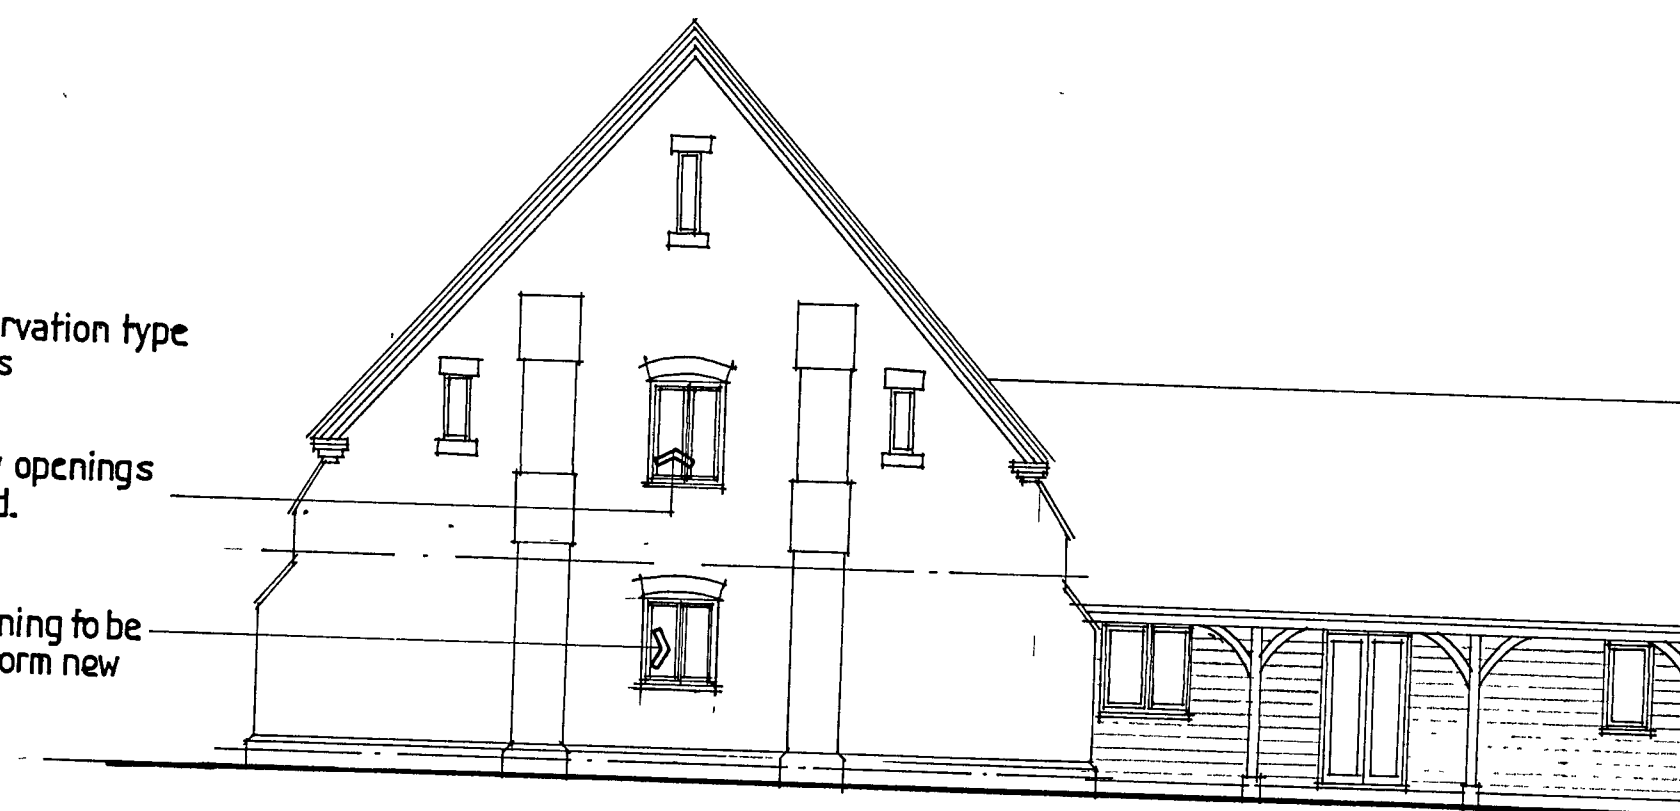


South Elevation

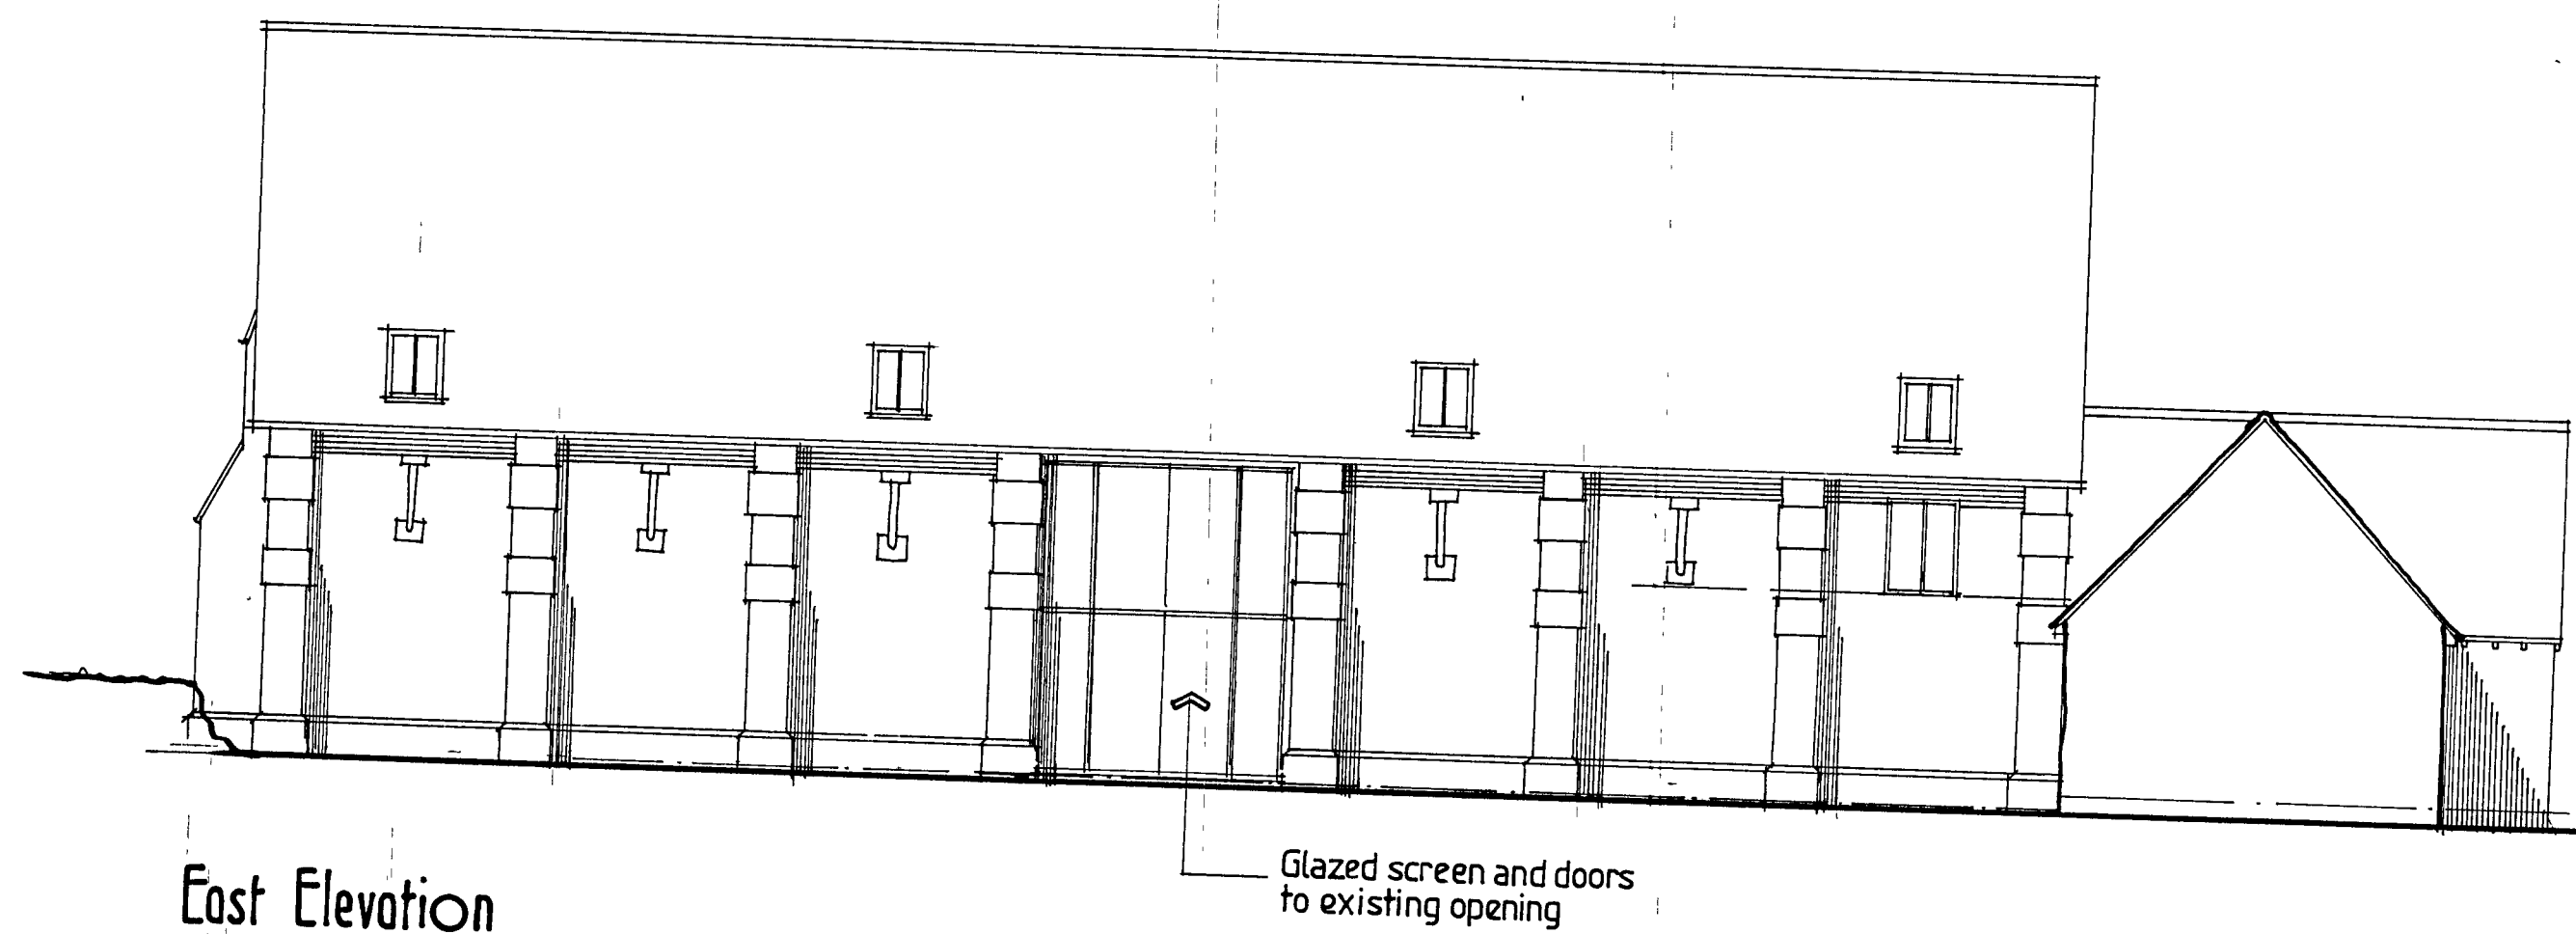

East Elevation

Glazed screen and doors
to existing opening

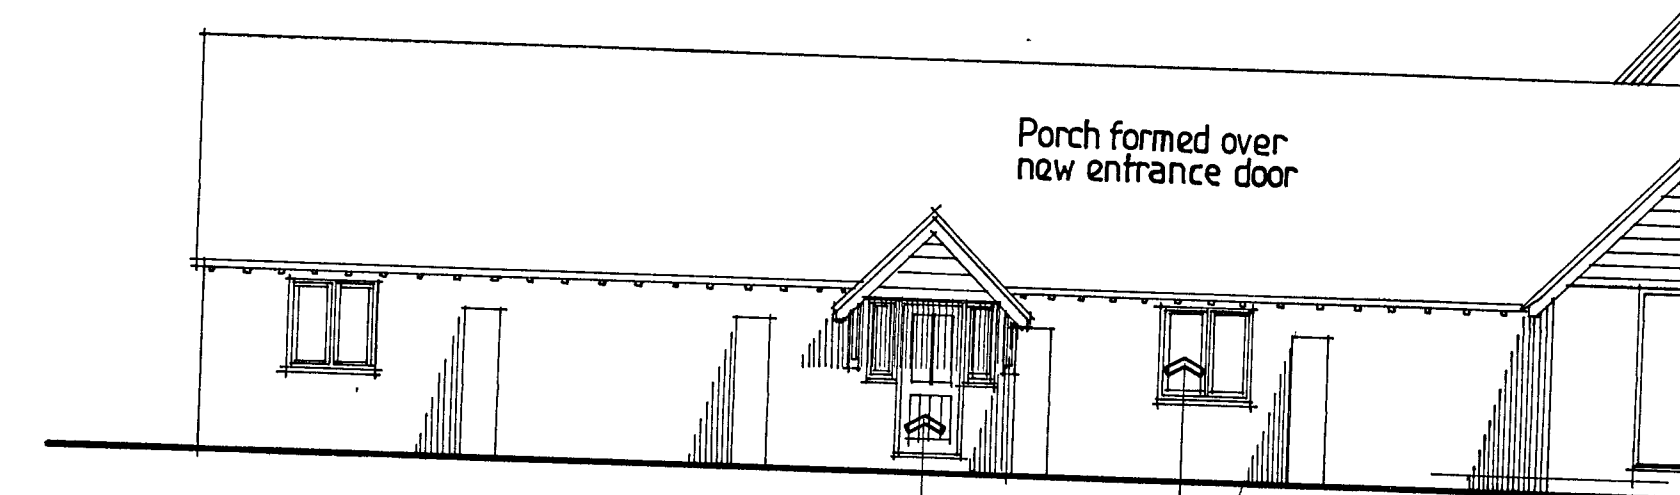

North Elevation

Porch formed over
new entrance door

New door and window
openings

All new doors and windows
to be stained timber

R J C
CHARTERED ARCHITECTS

LIME KILN BARN COL
CHICHESTER WEST
PO20 2DS

TEL 01243 - 787011 FAX 01243 -