





*plot 1 (east elevation)*

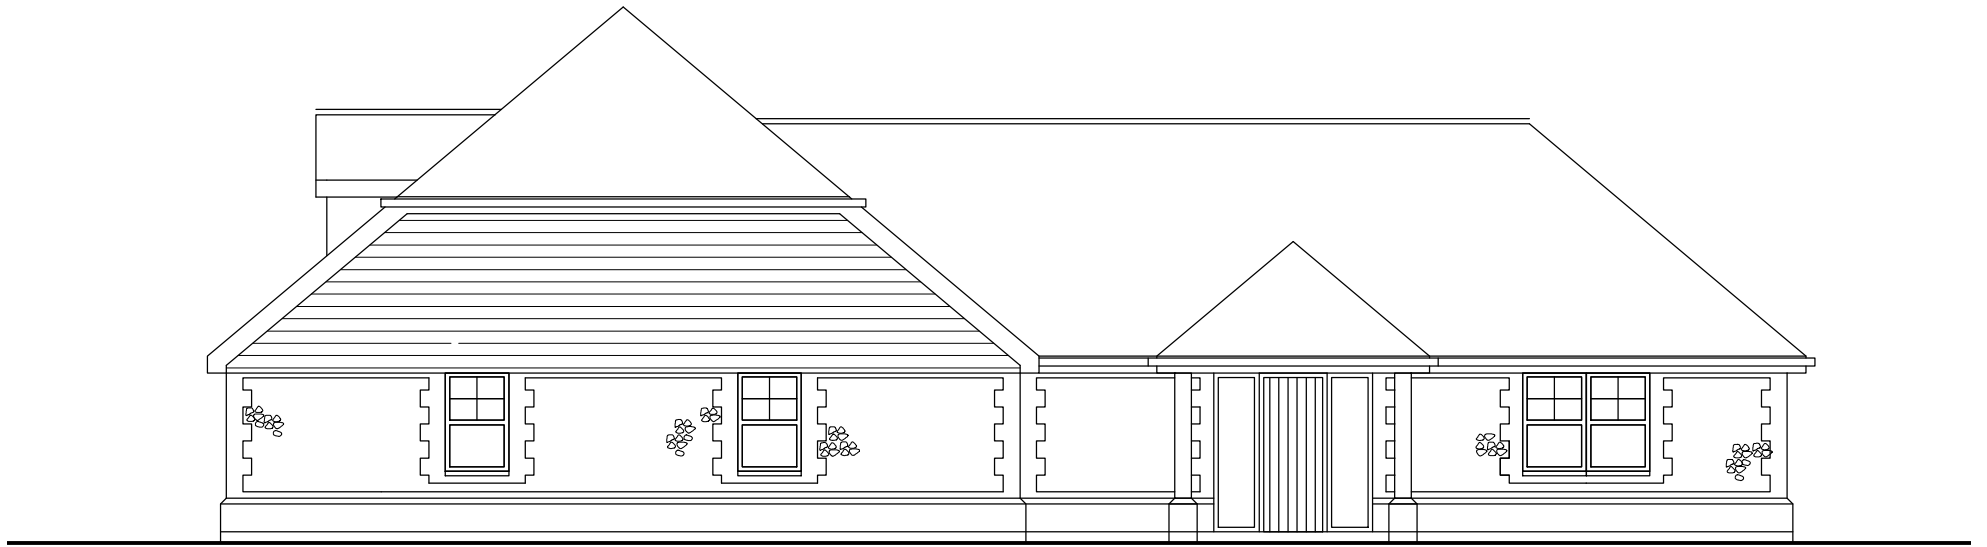

*plot 2 (south elevation) (plot 3 similar - handed)*

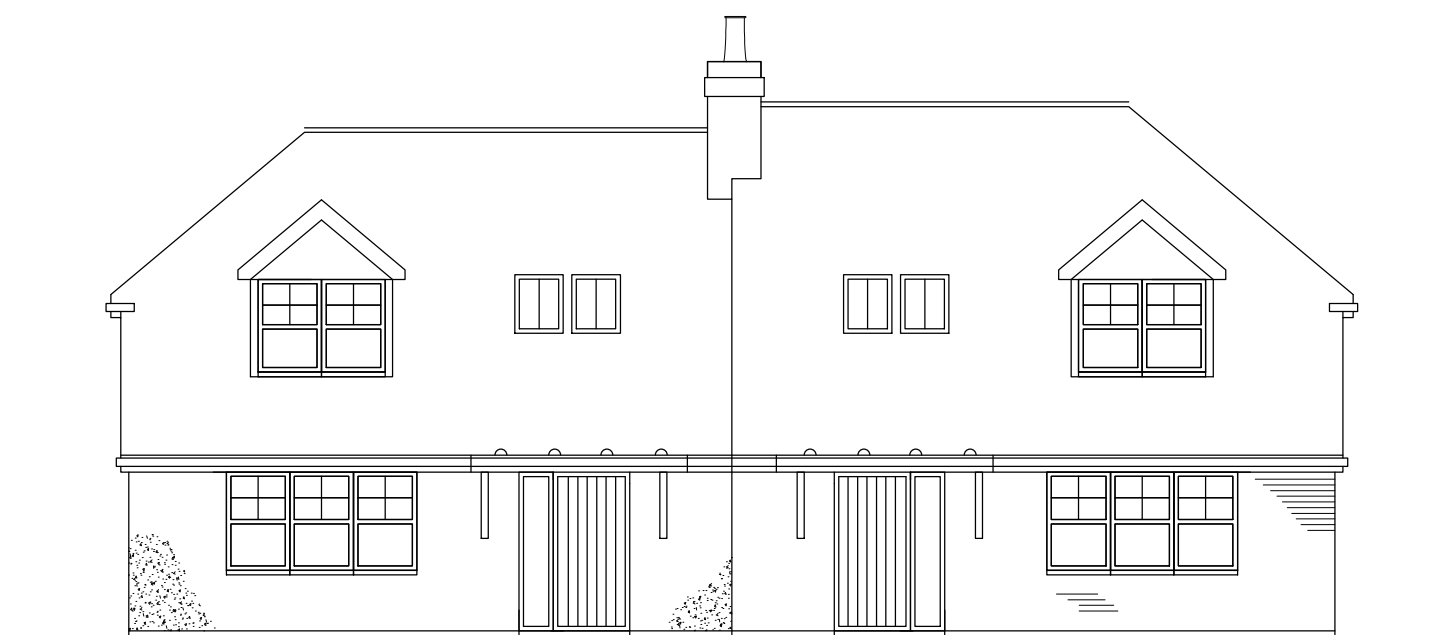

*plots 3 and 4 (north elevation)*

*indicative front elevations*

*1:100@A3*

bis design

01243 850411

07887 777085

ben@bisdesign.co.uk

www.bisdesign.co.uk

1071/DPA05

Land adjacent Mistletoe Farm - Redevelopment

revision 01