

Ordnance Survey (c) Crown Copyright 2021. All rights reserved. Licence number 10002

Existing Block Plan
(1:500)

0 20 40

SCALE BAR 1:500

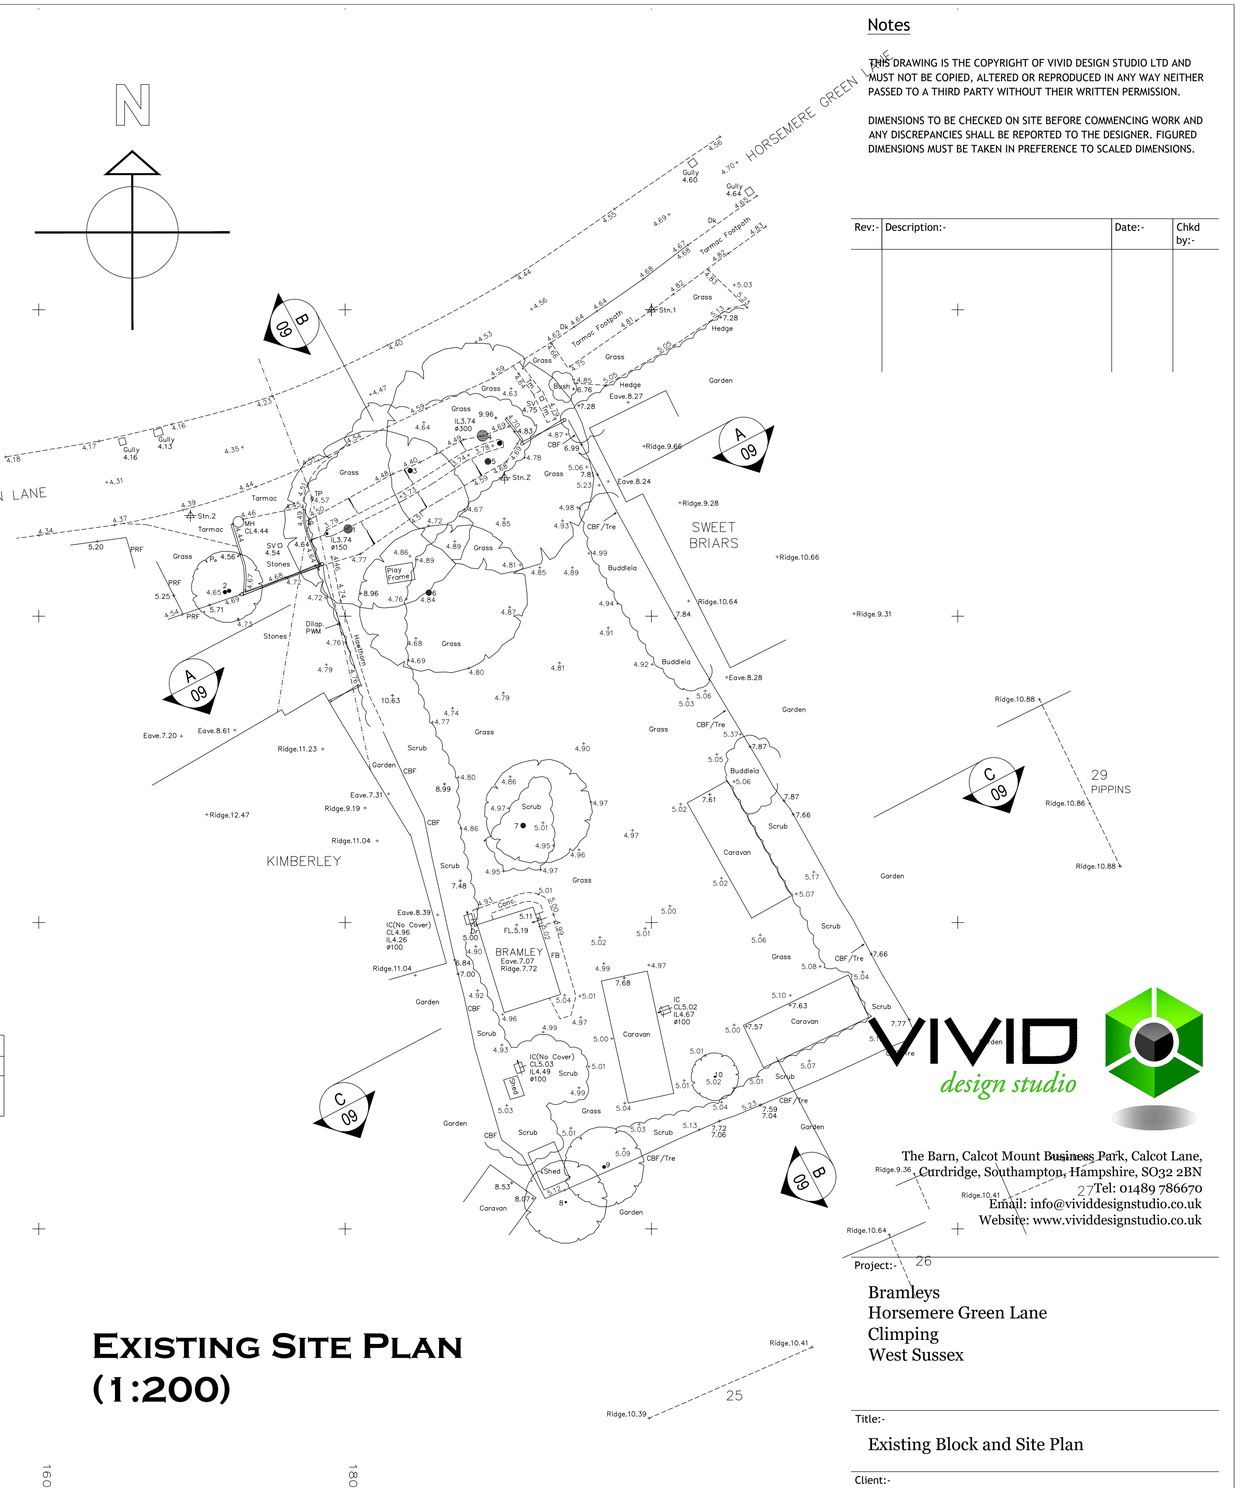

Existing Site Plan
(1:200)

0 10 20

SCALE BAR 1:200

Notes

THIS DRAWING IS THE COPYRIGHT OF VIVID DESIGN STUDIO LTD AND MUST NOT BE COPIED, ALTERED OR REPRODUCED IN ANY WAY NEITHER PASSED TO A THIRD PARTY WITHOUT THEIR WRITTEN PERMISSION.

DIMENSIONS TO BE CHECKED ON SITE BEFORE COMMENCING WORK AND ANY DISCREPANCIES SHALL BE REPORTED TO THE DESIGNER. FIGURED DIMENSIONS MUST BE TAKEN IN PREFERENCE TO SCALED DIMENSIONS.

Rev:-	Description:-	Date:-	Chkd by:-

VIVID design studio

The Barn, Calcot Mount Business Park, Calcot Lane,
Curdridge, Southampton, Hampshire, SO32 2BN
Tel: 01489 786670
Email: info@vividdesignstudio.co.uk
Website: www.vividdesignstudio.co.uk

Project:-

Bramleys
Horsemere Green Lane
Climping
West Sussex

Title:-

Existing Block and Site Plan

Client:-

Maxwell Homes Winchester Ltd

Scale:-

1:200, 1:500 (@A1)

Drawn By:- PJD

Checked By:-

Date:- 01/01/23

Date:-

Job.No:- 220024

Drg.No:- 08

Rev:-