Notes

THIS DRAWING IS THE COPYRIGHT OF VIVID DESIGN STUDIO LTD AND MUST NOT BE COPIED, ALTERED OR REPRODUCED IN ANY WAY NEITHER PASSED TO A THIRD PARTY WITHOUT THEIR WRITTEN PERMISSION.

DIMENSIONS TO BE CHECKED ON SITE BEFORE COMMENCING WORK AND ANY DISCREPANCIES SHALL BE REPORTED TO THE DESIGNER. FIGURED DIMENSIONS MUST BE TAKEN IN PREFERENCE TO SCALED DIMENSIONS.

Rev:-	Description:-	Date:-	Chkd by:-

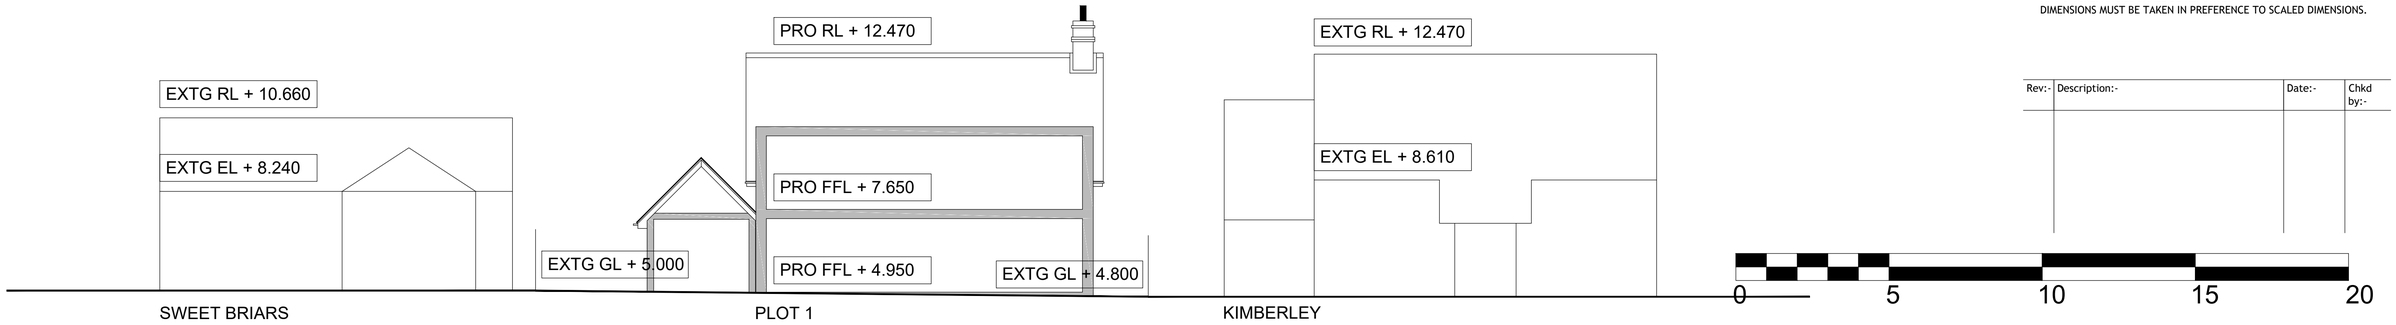

Proposed Site Section Through Front (A-A) (1:100)

SCALE BAR 1:100



Proposed Site Section Through Front and Rear (B-B) (1:100)

VIVID design studio

The Barn, Calcot Mount Business Park, Calcot Lane,
Curdridge, Southampton, Hampshire, SO32 2BN
Tel: 01489 786670
Email: info@vividdesignstudio.co.uk
Website: www.vividdesignstudio.co.uk

Project:-

Bramleys
Horsemere Green Lane
Climping
West Sussex

Title:-

Proposed Site Sections

Client:-

Maxwell Homes Winchester Ltd

Scale:-

1:100 (@A1)

Drawn By:- PJD Checked By:-

Date:- 01/01/23 Date:-

Job.No:- 220024 Drg.No:- 10 Rev:-

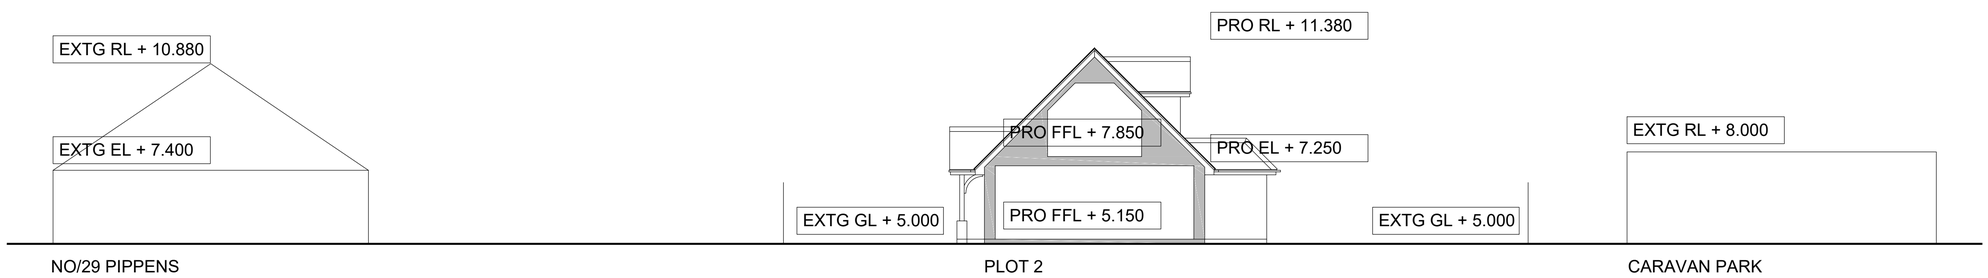

Proposed Site Section Through Rear (C-C) (1:100)

ARUN DISTRICT COUNCIL CM/10/23/PL