



ALL AS PERMITTED UNLESS NOTED IN RED


This drawing is the copyright of Smith Simmons & Partners

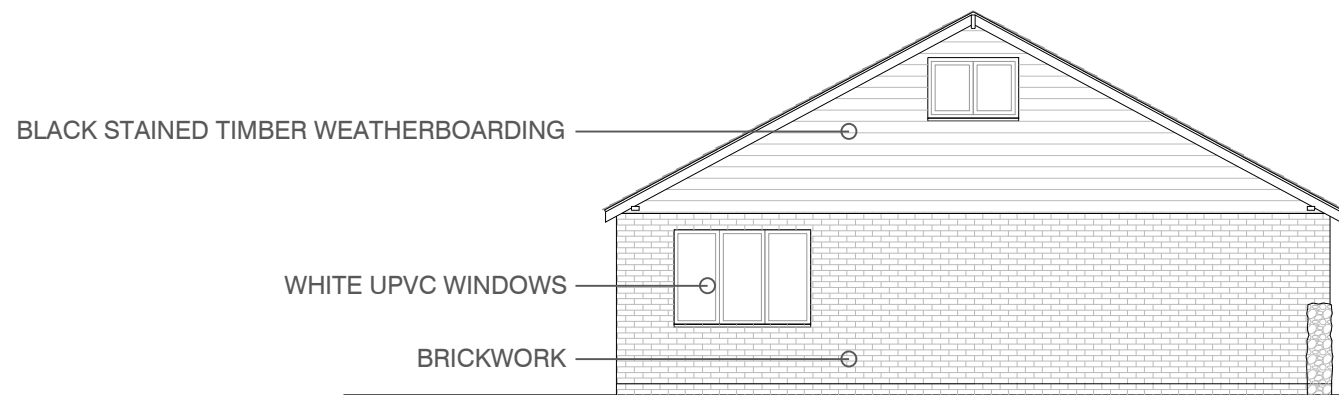


EXISTING NORTH ELEVATION

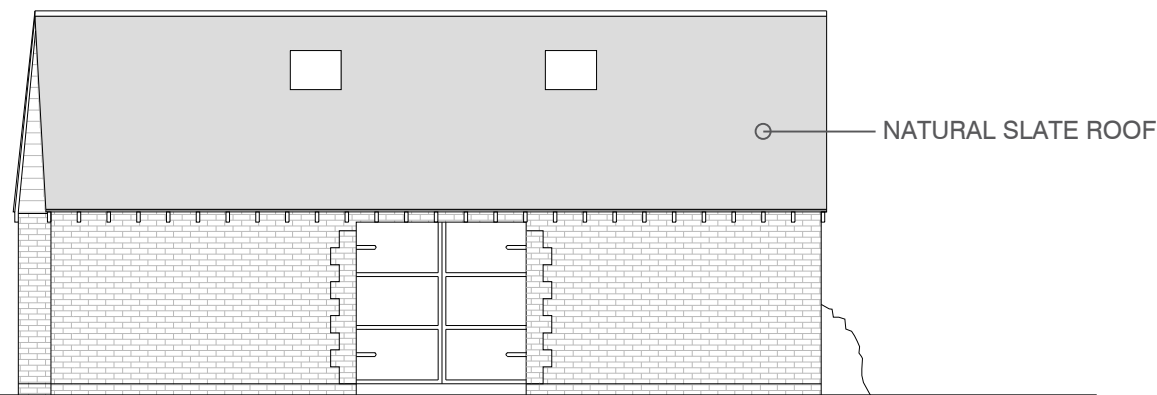

EXISTING EAST ELEVATION

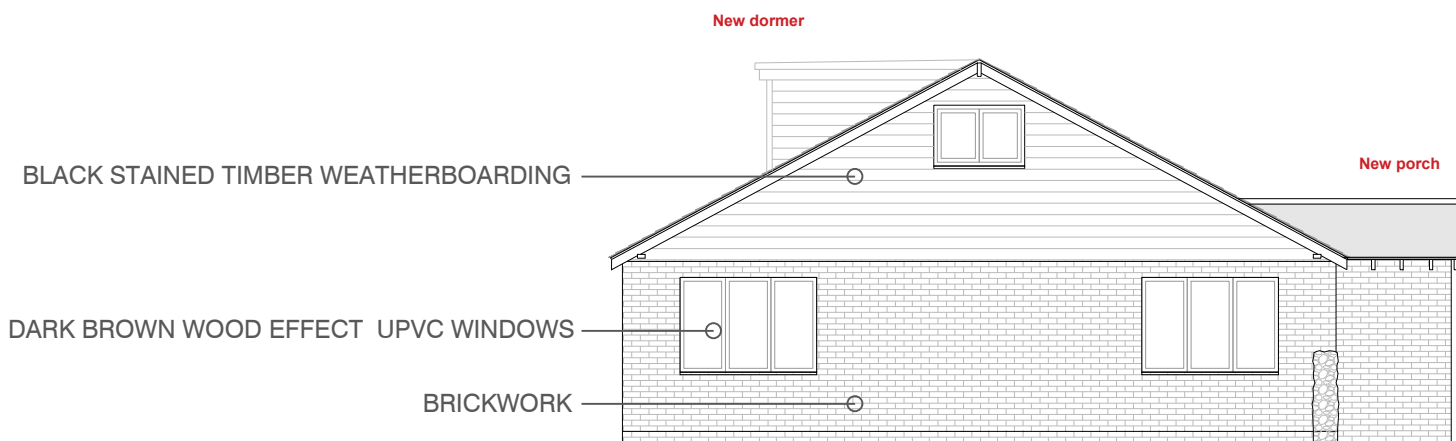

PROPOSED NORTH ELEVATION

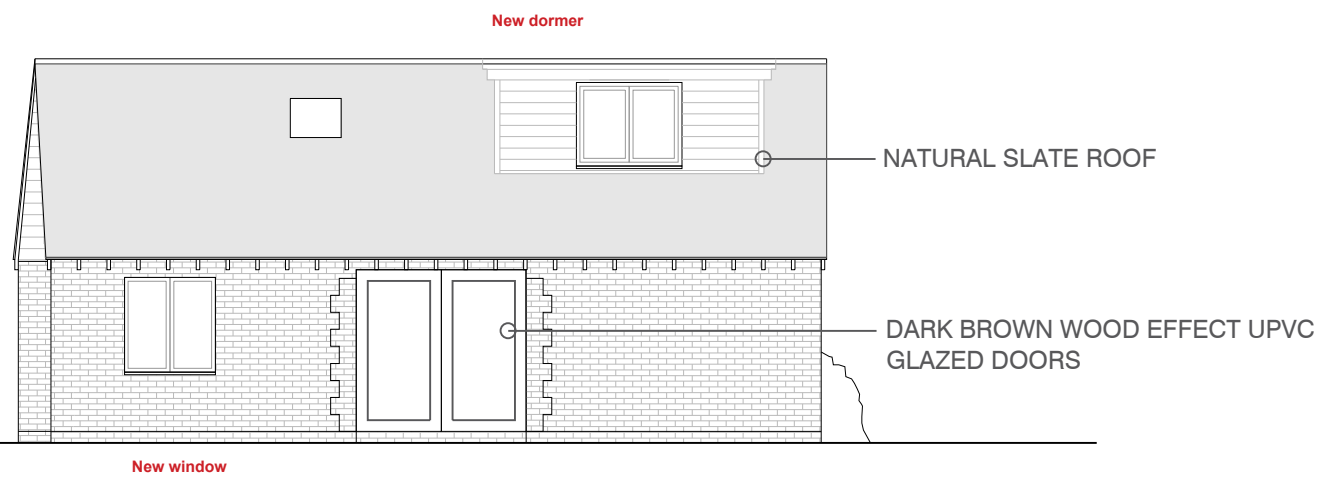

PROPOSED EAST ELEVATION